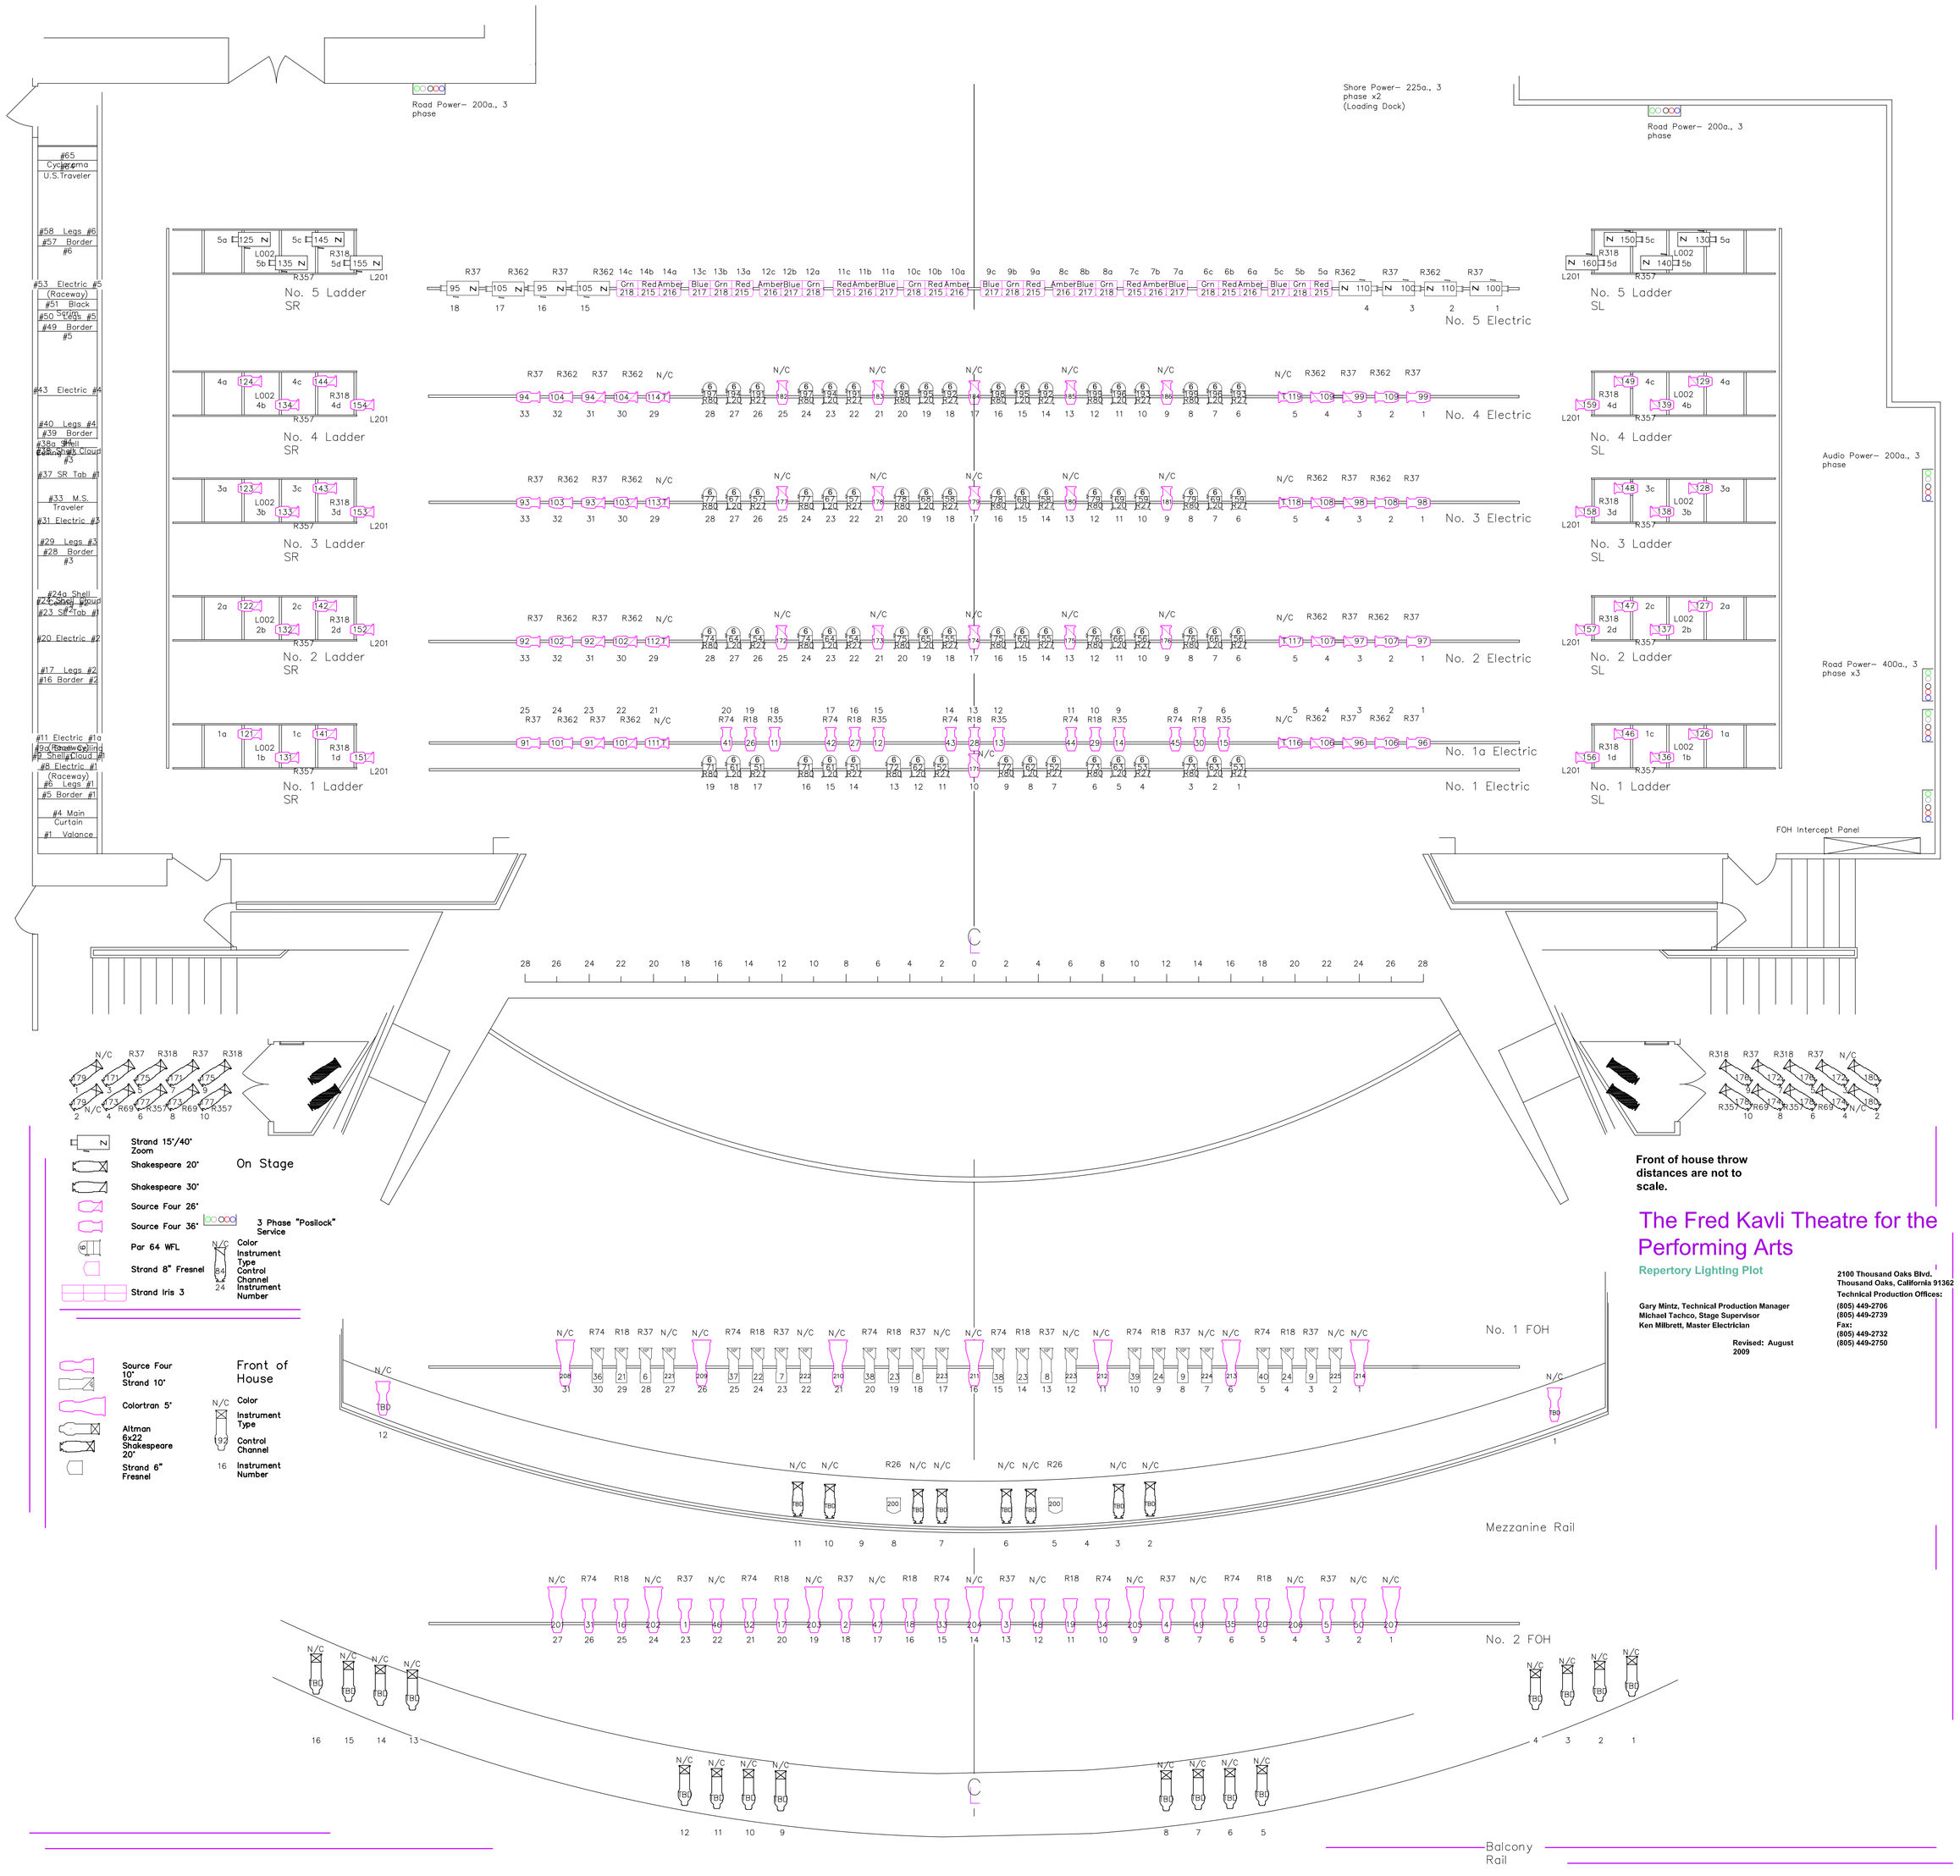

Front of house throw distances are not to scale.

The Fred Kavli Theatre for the Performing Arts

Repertory Lighting Plot

Gary Mintz, Technical Production Manager
Michael Tachco, Stage Supervisor
Ken Milbrett, Master Electrician

2100 Thousand Oaks Blvd.
Thousand Oaks, California 91362
Technical Production Offices:
(805) 449-2706
(805) 449-2739
Fax:
(805) 449-2732
(805) 449-2750

Revised: August 2009