CI 5221 - WASTEWATER PIPE & MAINTENANCE HOLE LINING

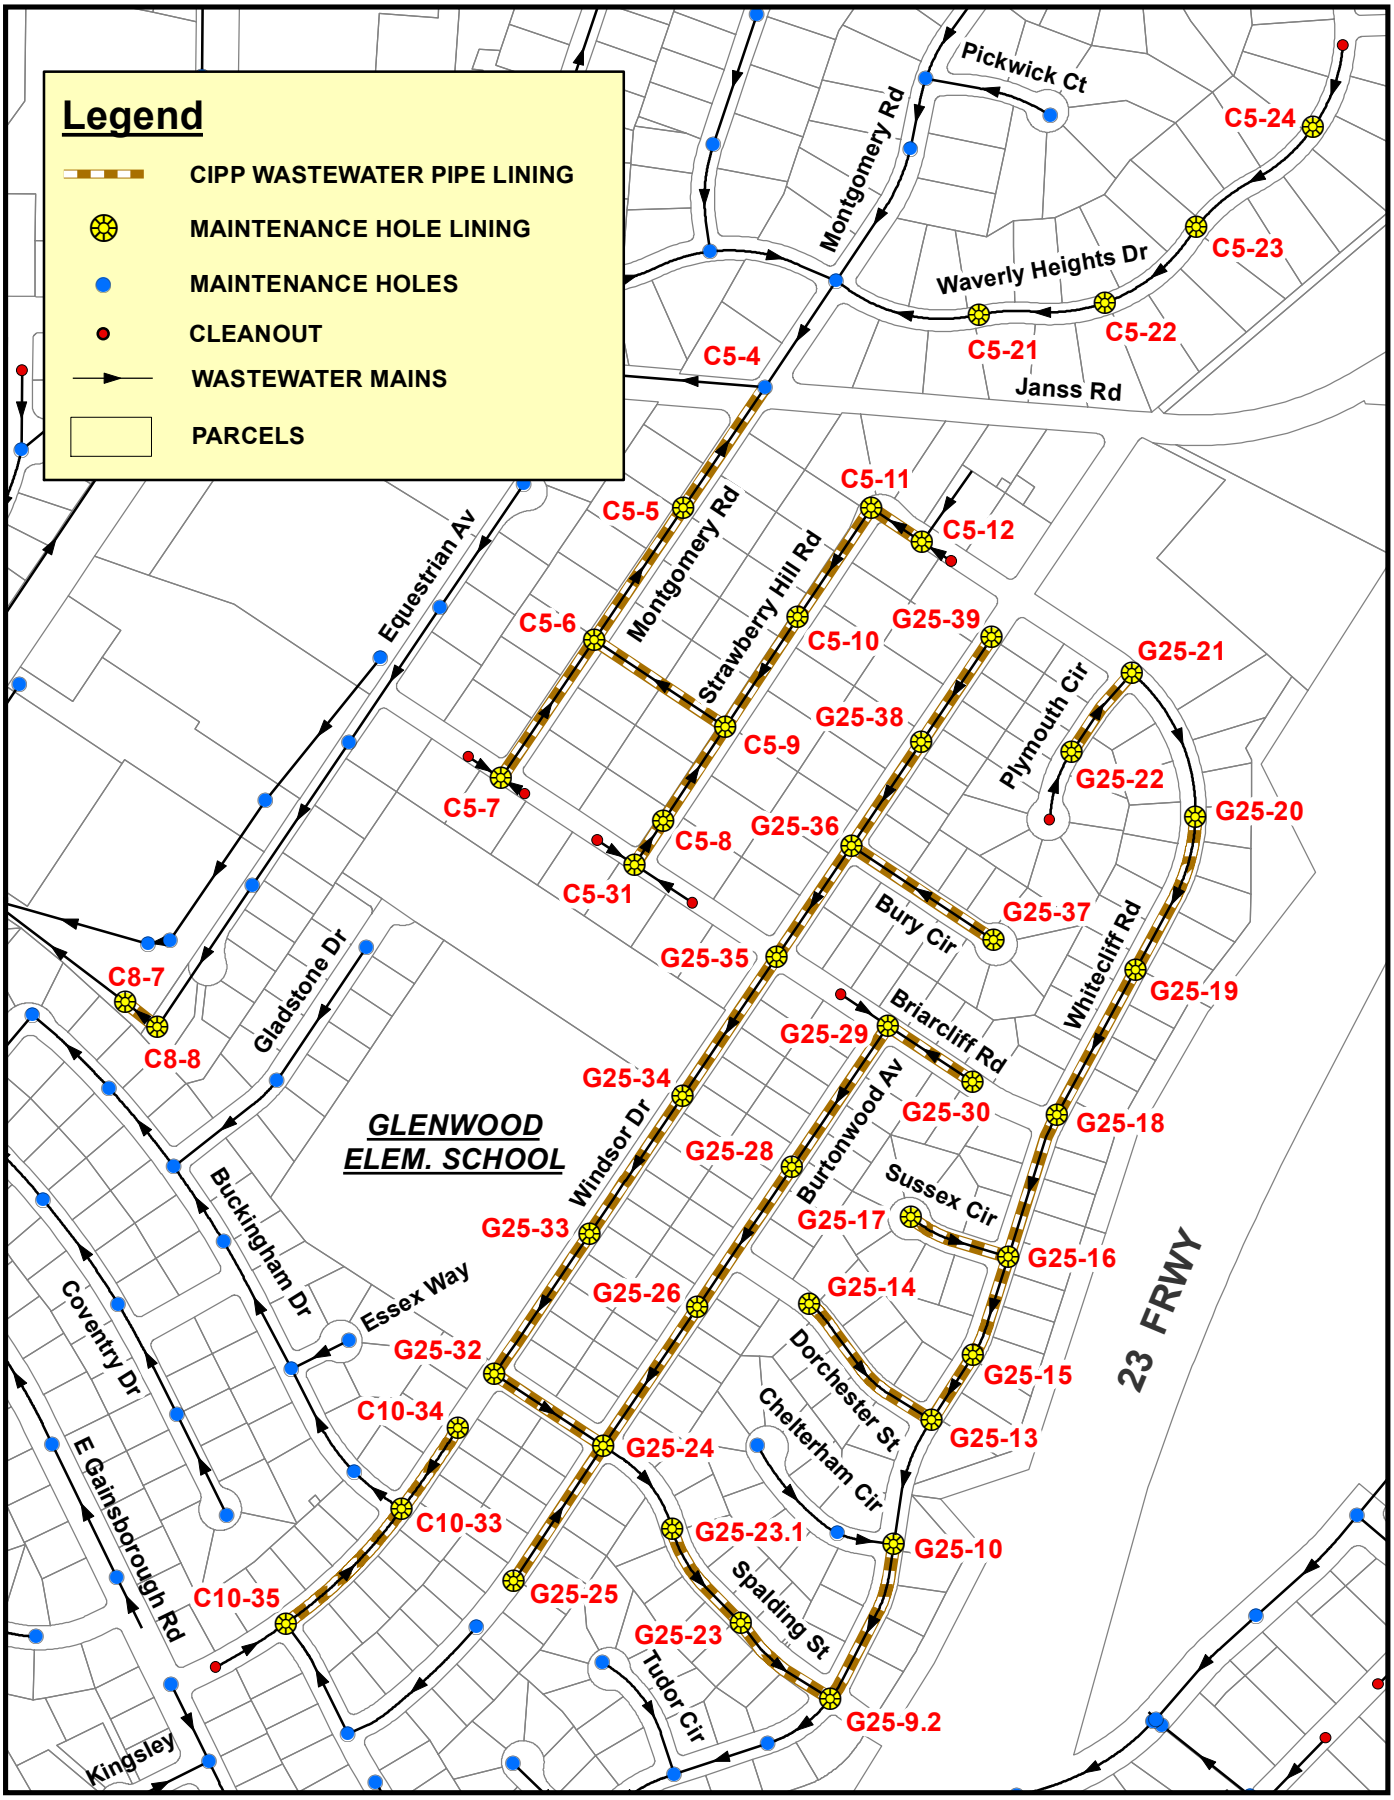

400 200 0 400 Feet

LOCATION MAP #1

N

CI 5221 - WASTEWATER PIPE & MAINTENANCE HOLE LINING

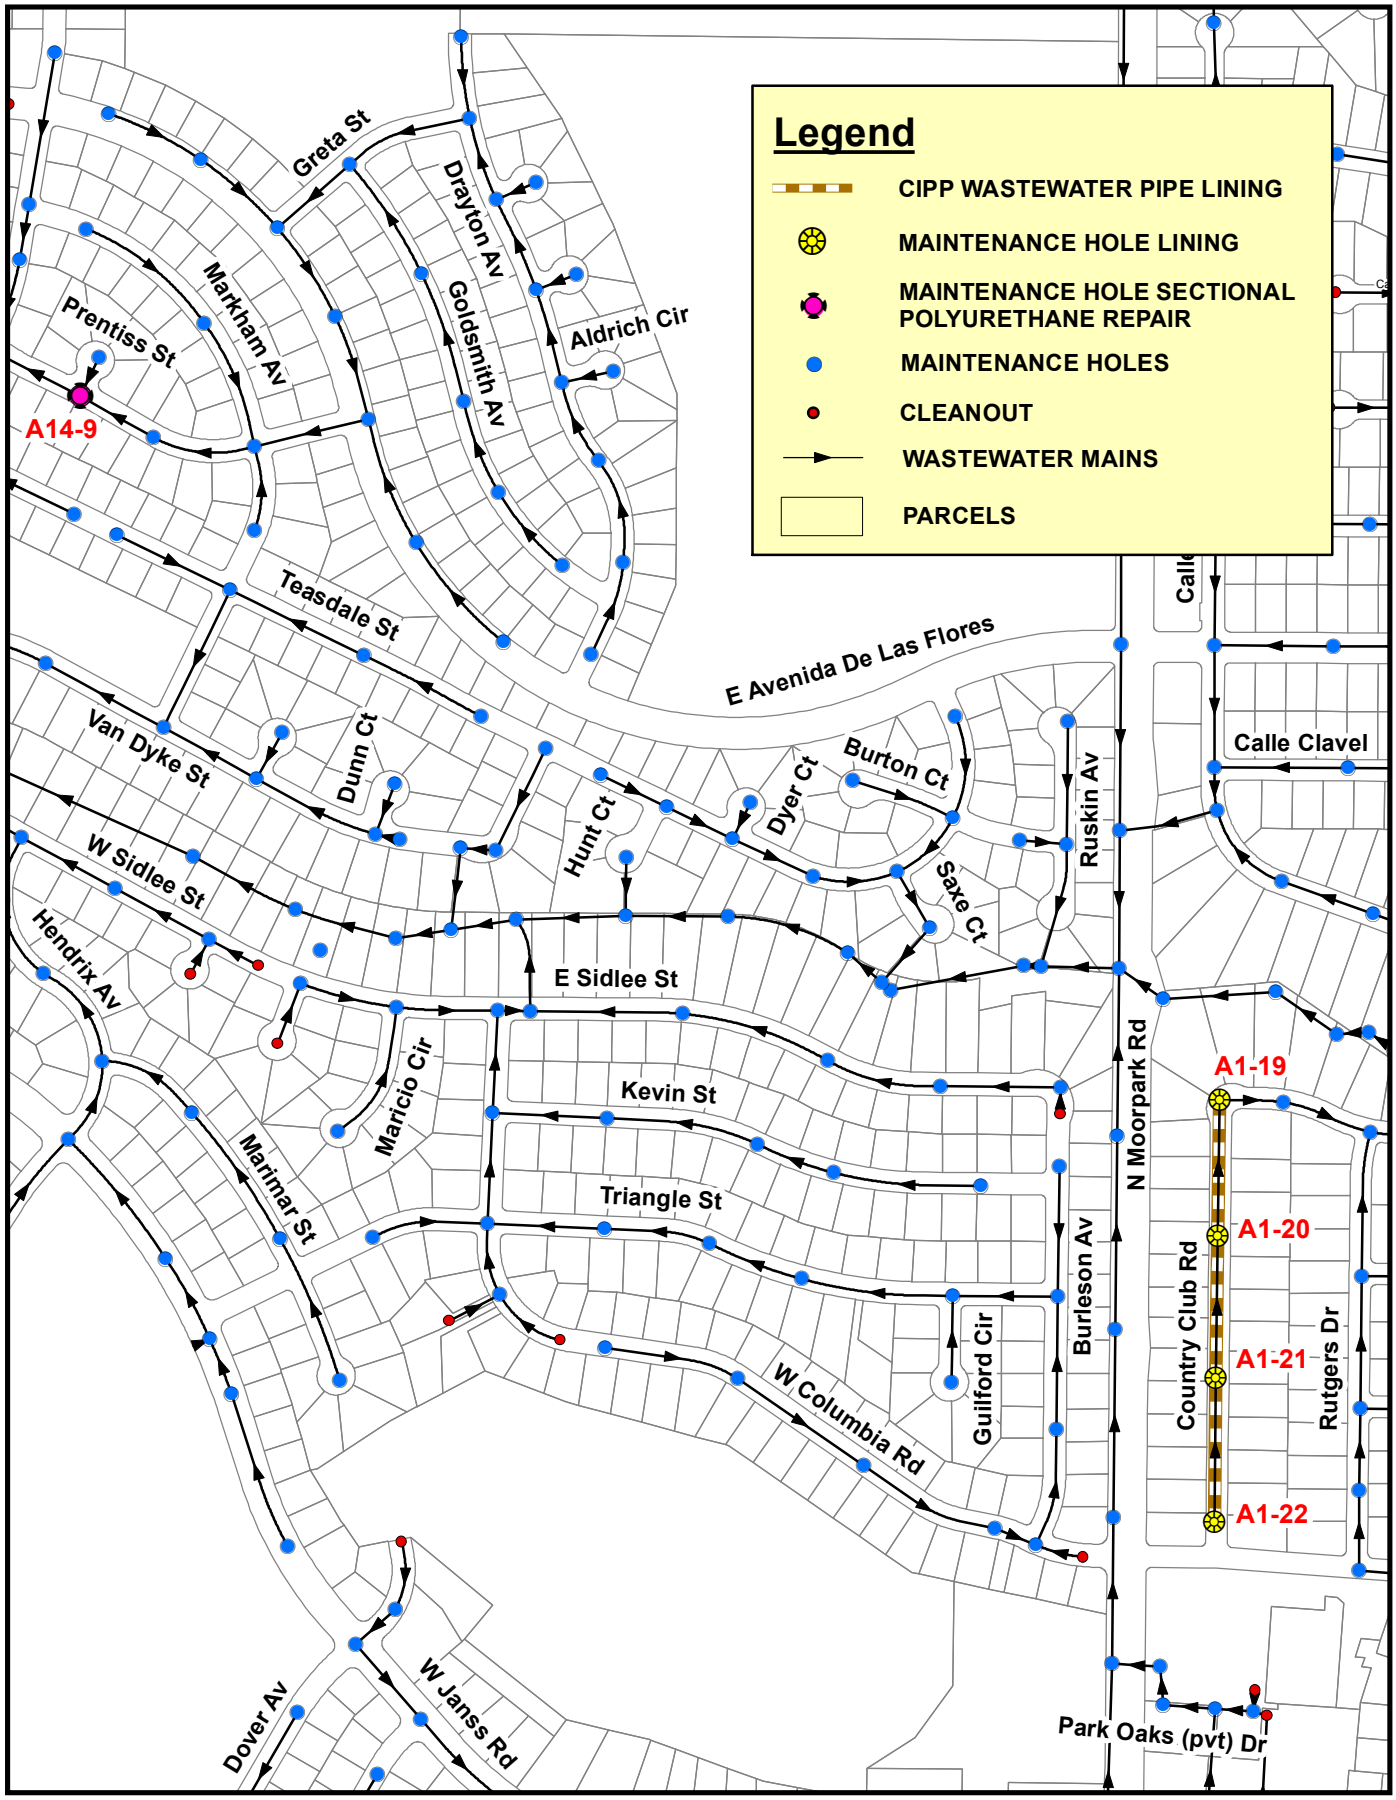

LOCATION MAP #2

CI 5221 - WASTEWATER PIPE & MAINTENANCE HOLE LINING

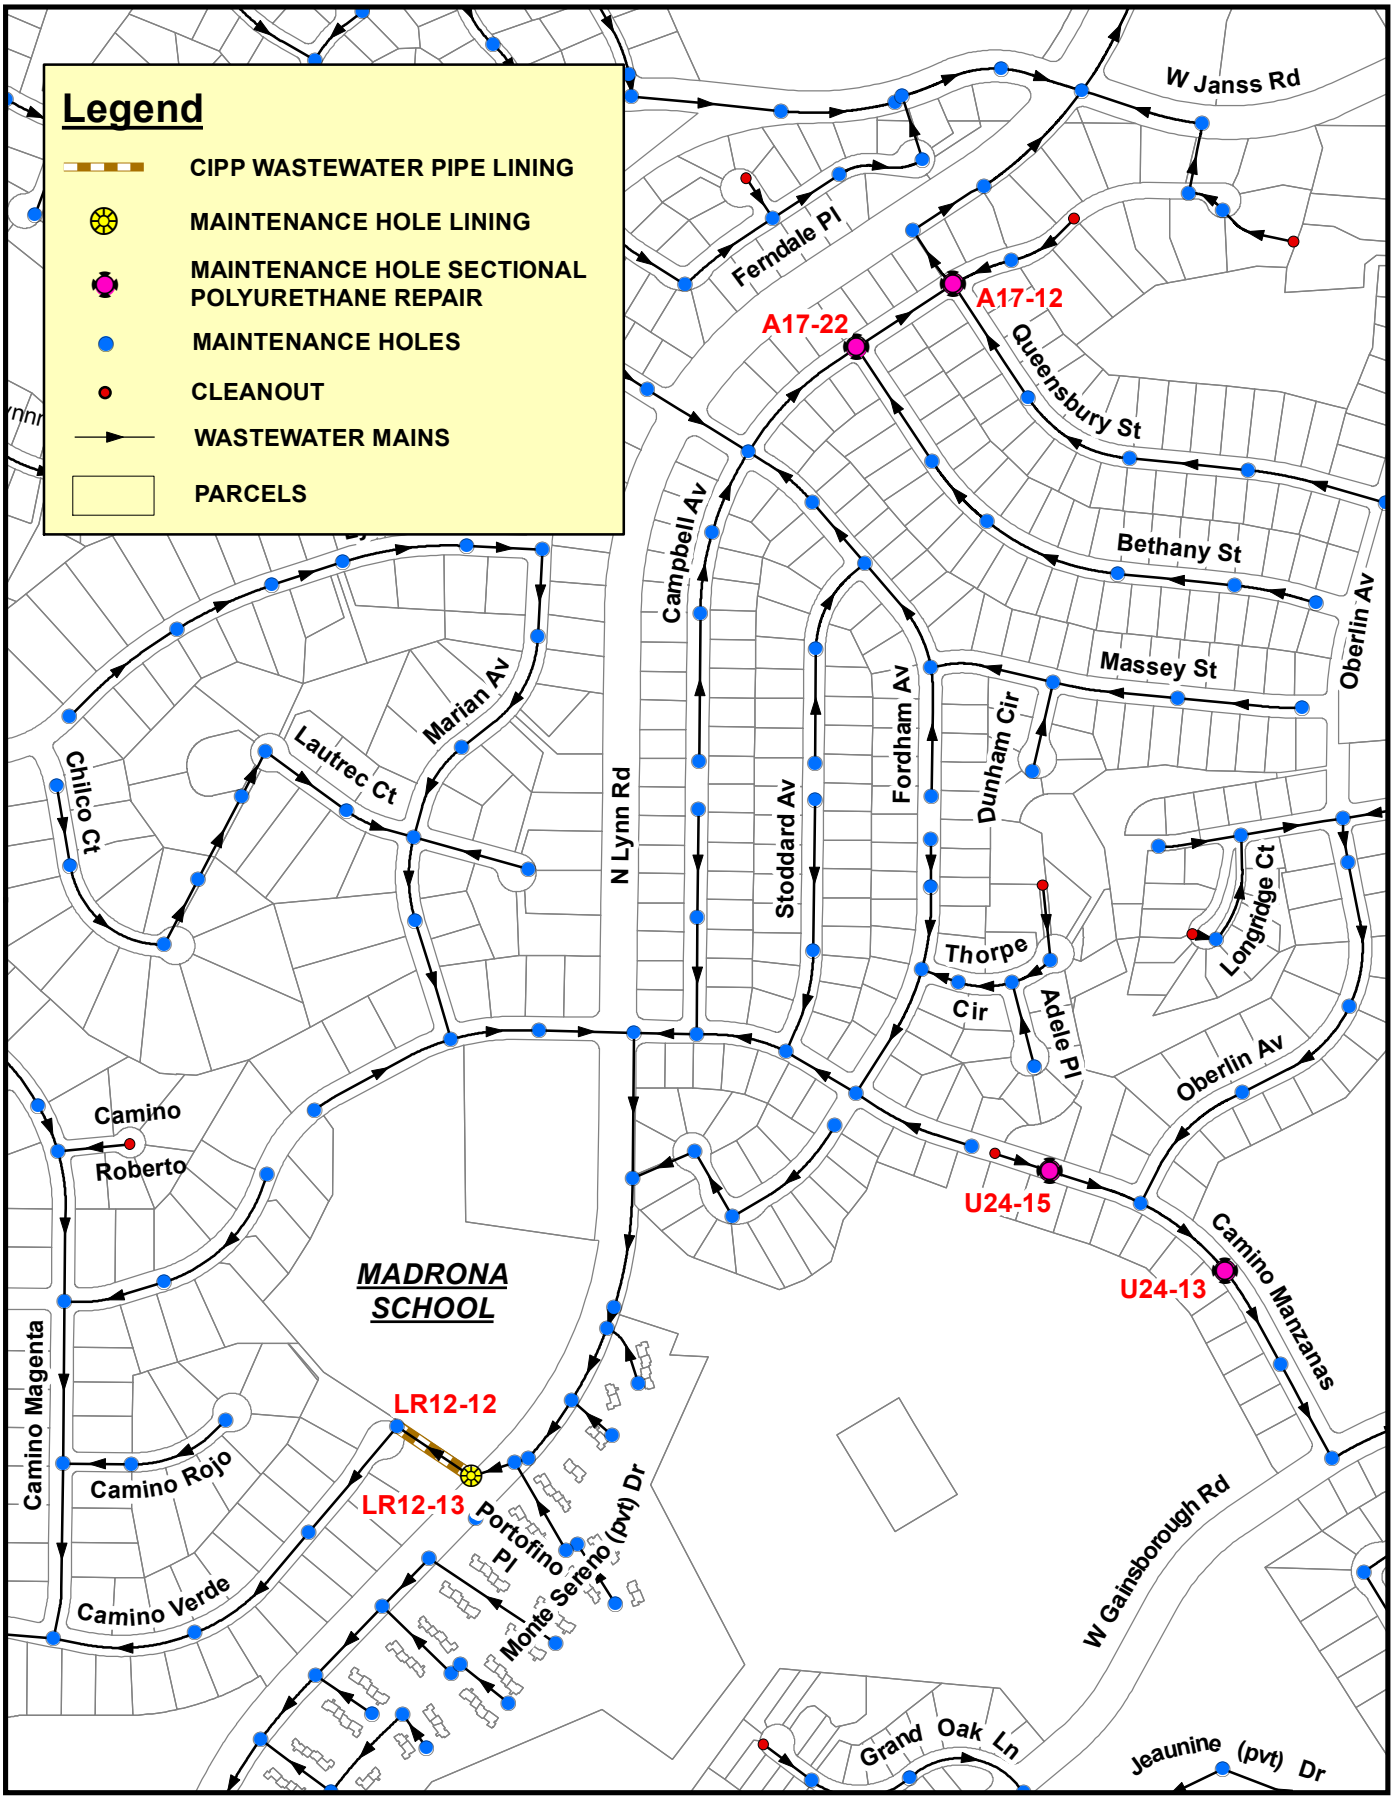

LOCATION MAP #3

CI 5221 - WASTEWATER PIPE & MAINTENANCE HOLE LINING

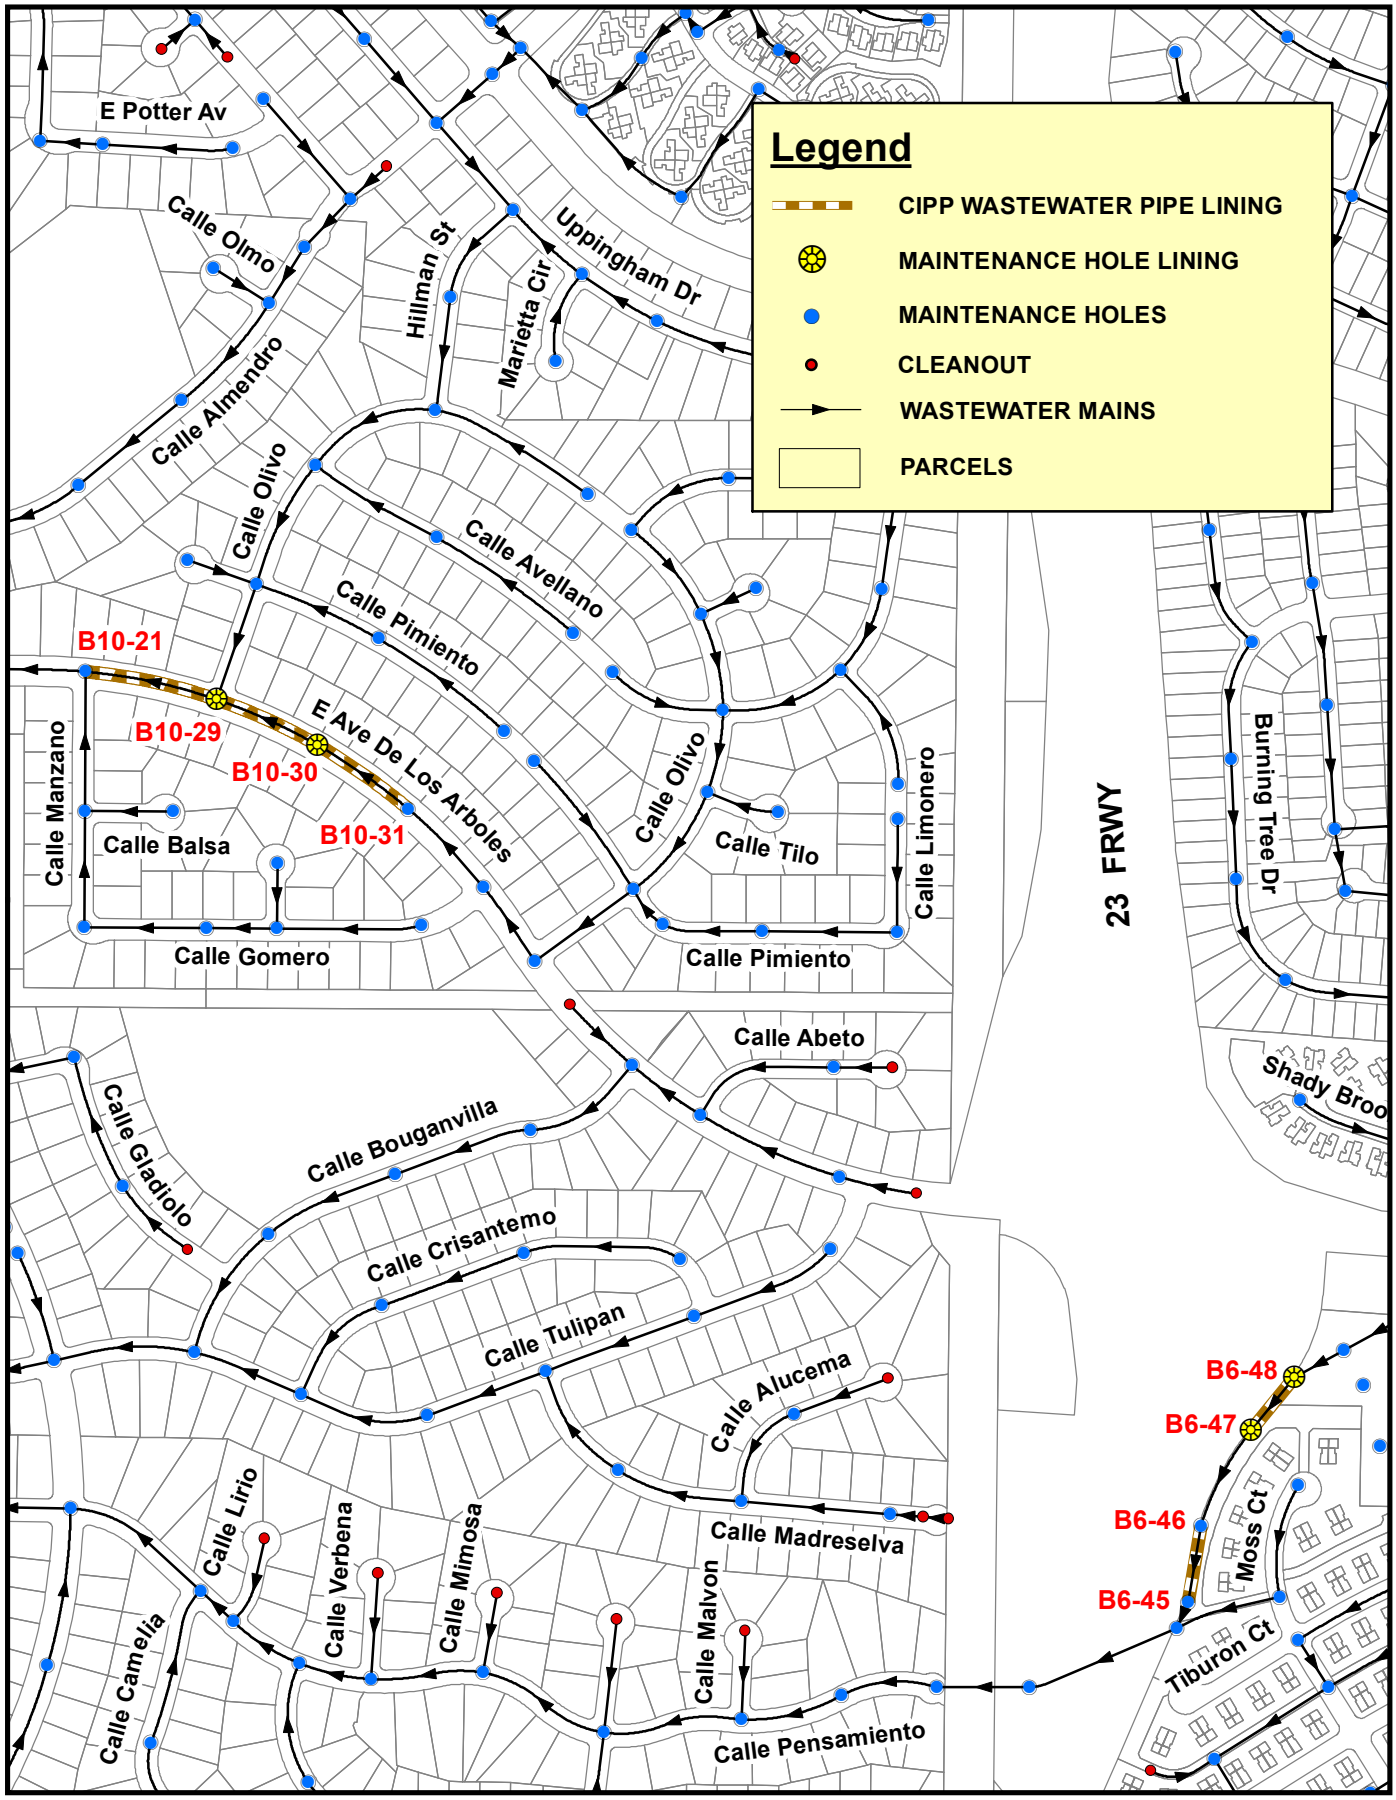

400 200 0 400 Feet

LOCATION MAP #4

N

CI 5221 - WASTEWATER PIPE & MAINTENANCE HOLE LINING

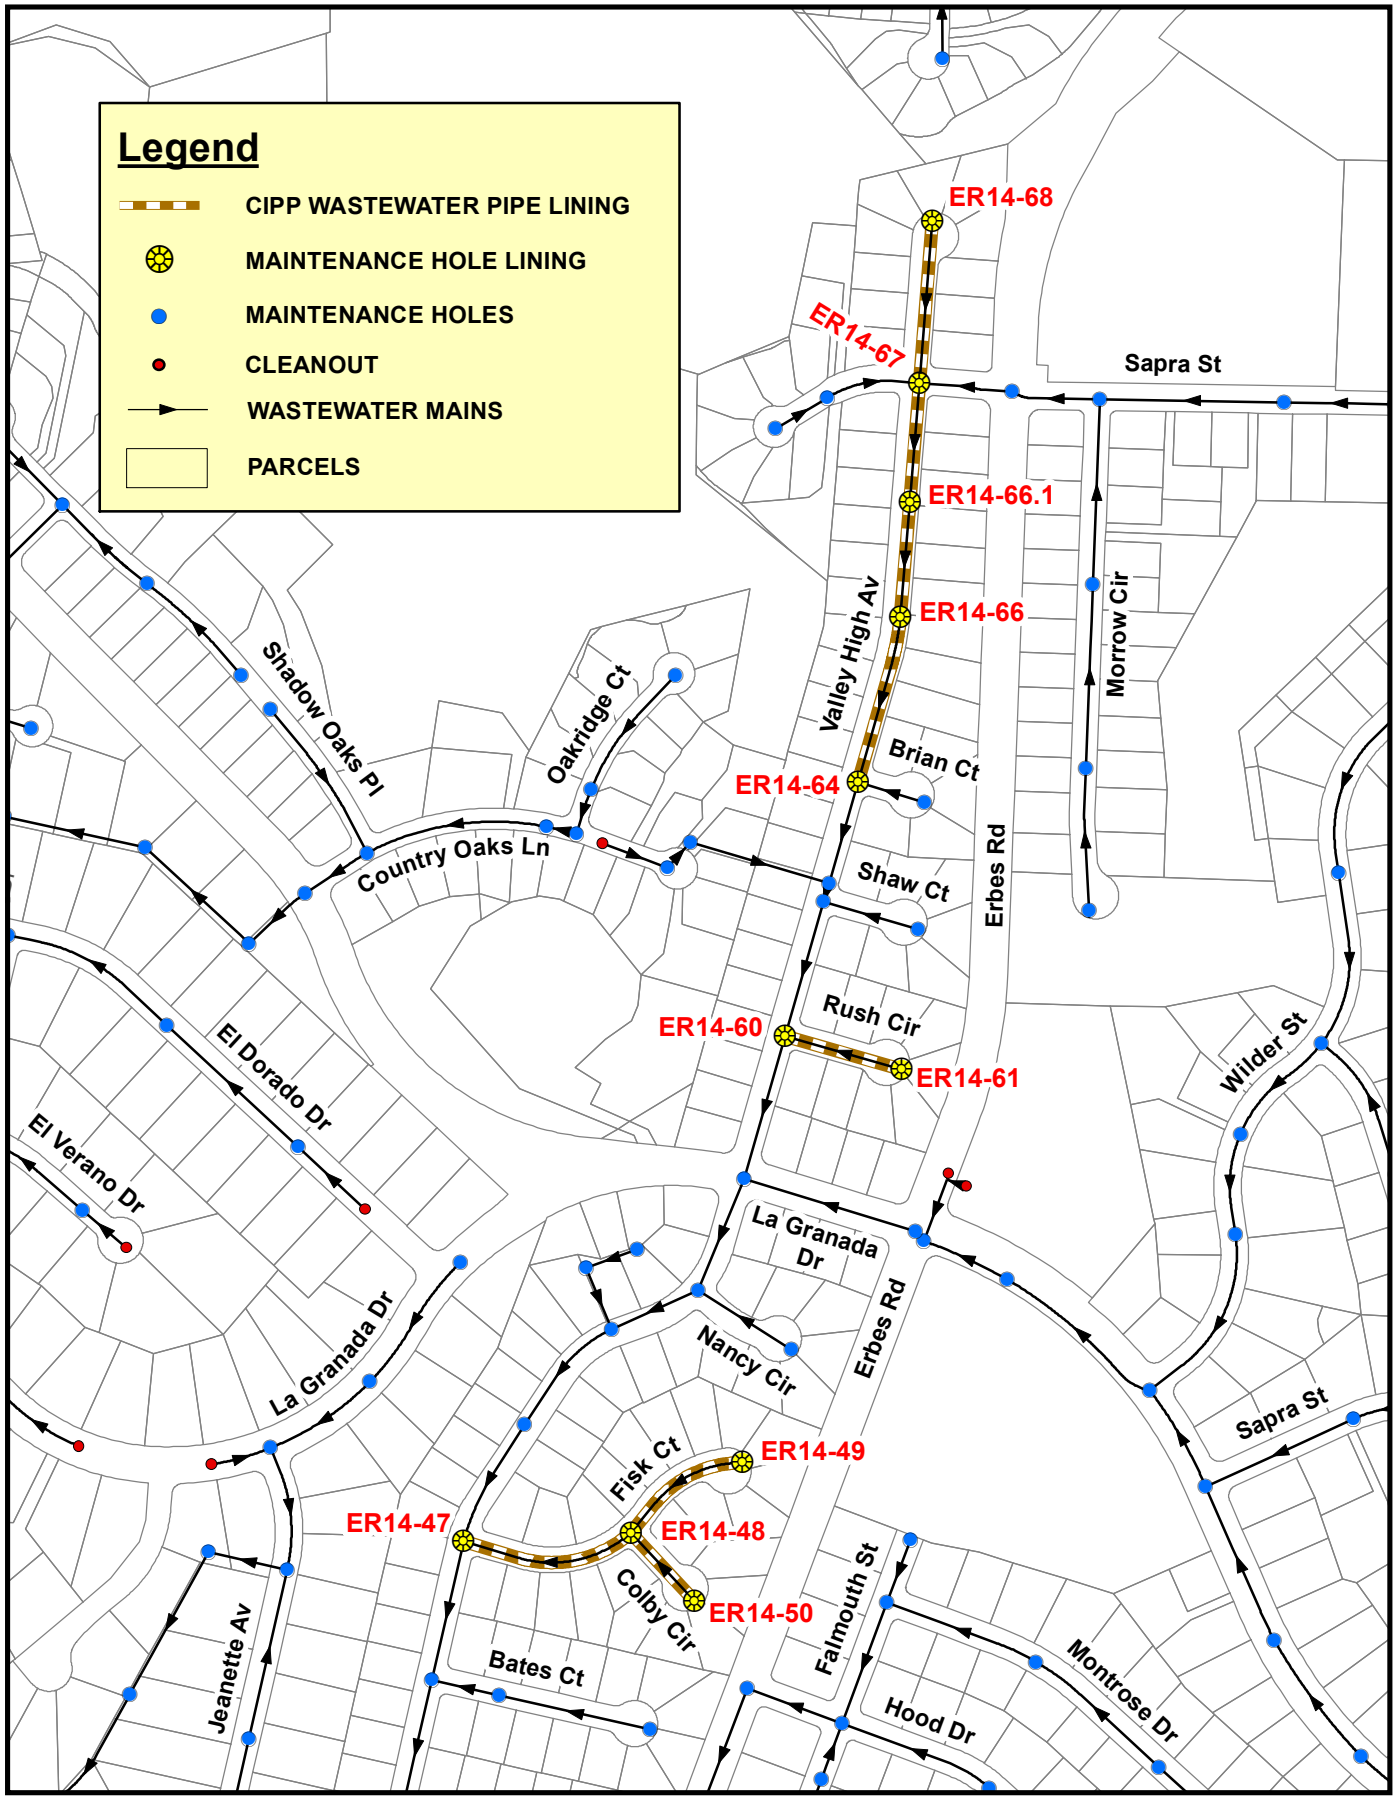

LOCATION MAP #5

CI 5221 - WASTEWATER PIPE & MAINTENANCE HOLE LINING

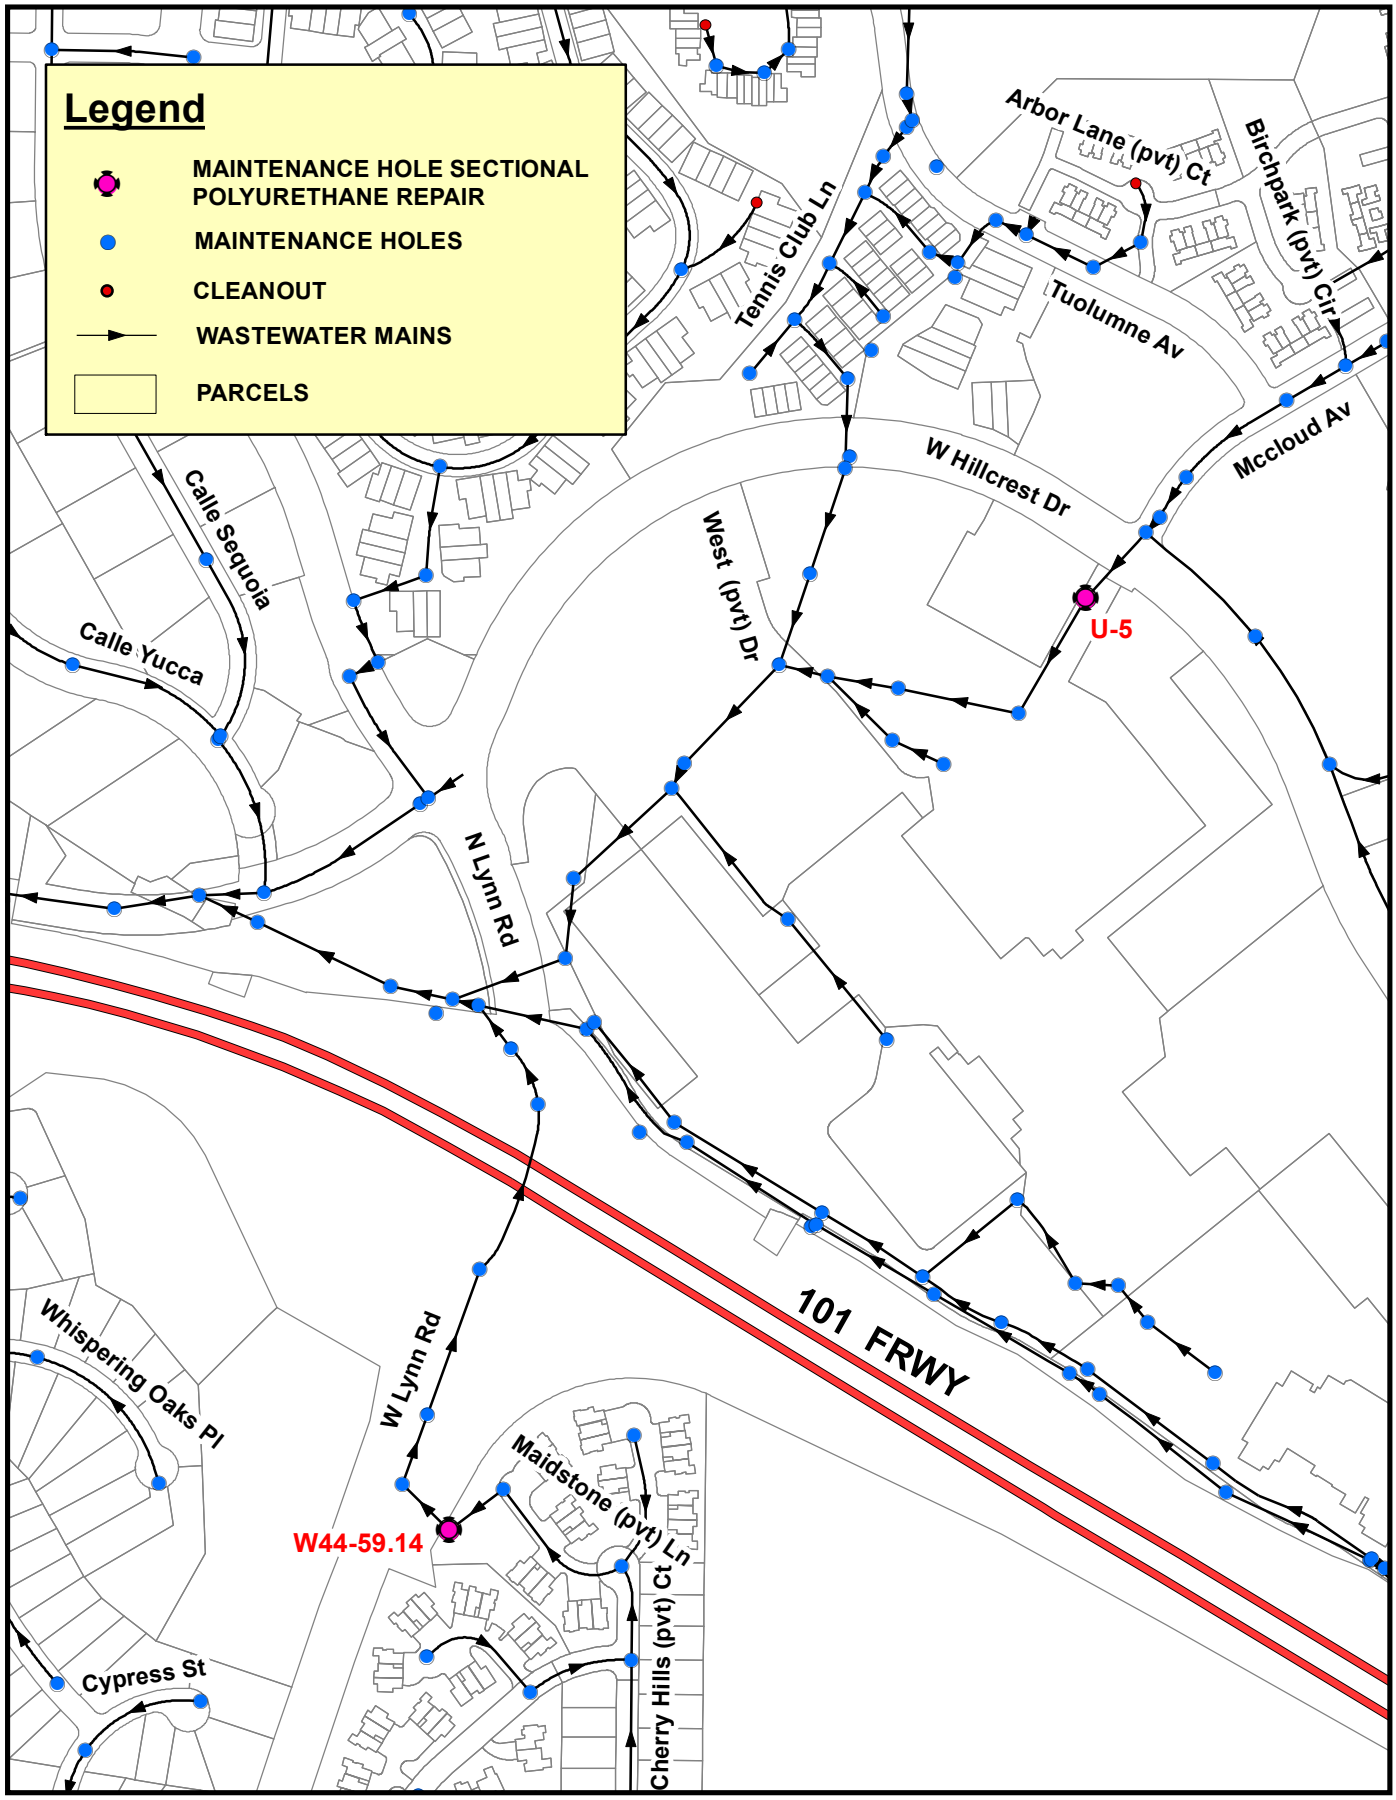

LOCATION MAP #6

CI 5221 - WASTEWATER PIPE & MAINTENANCE HOLE LINING

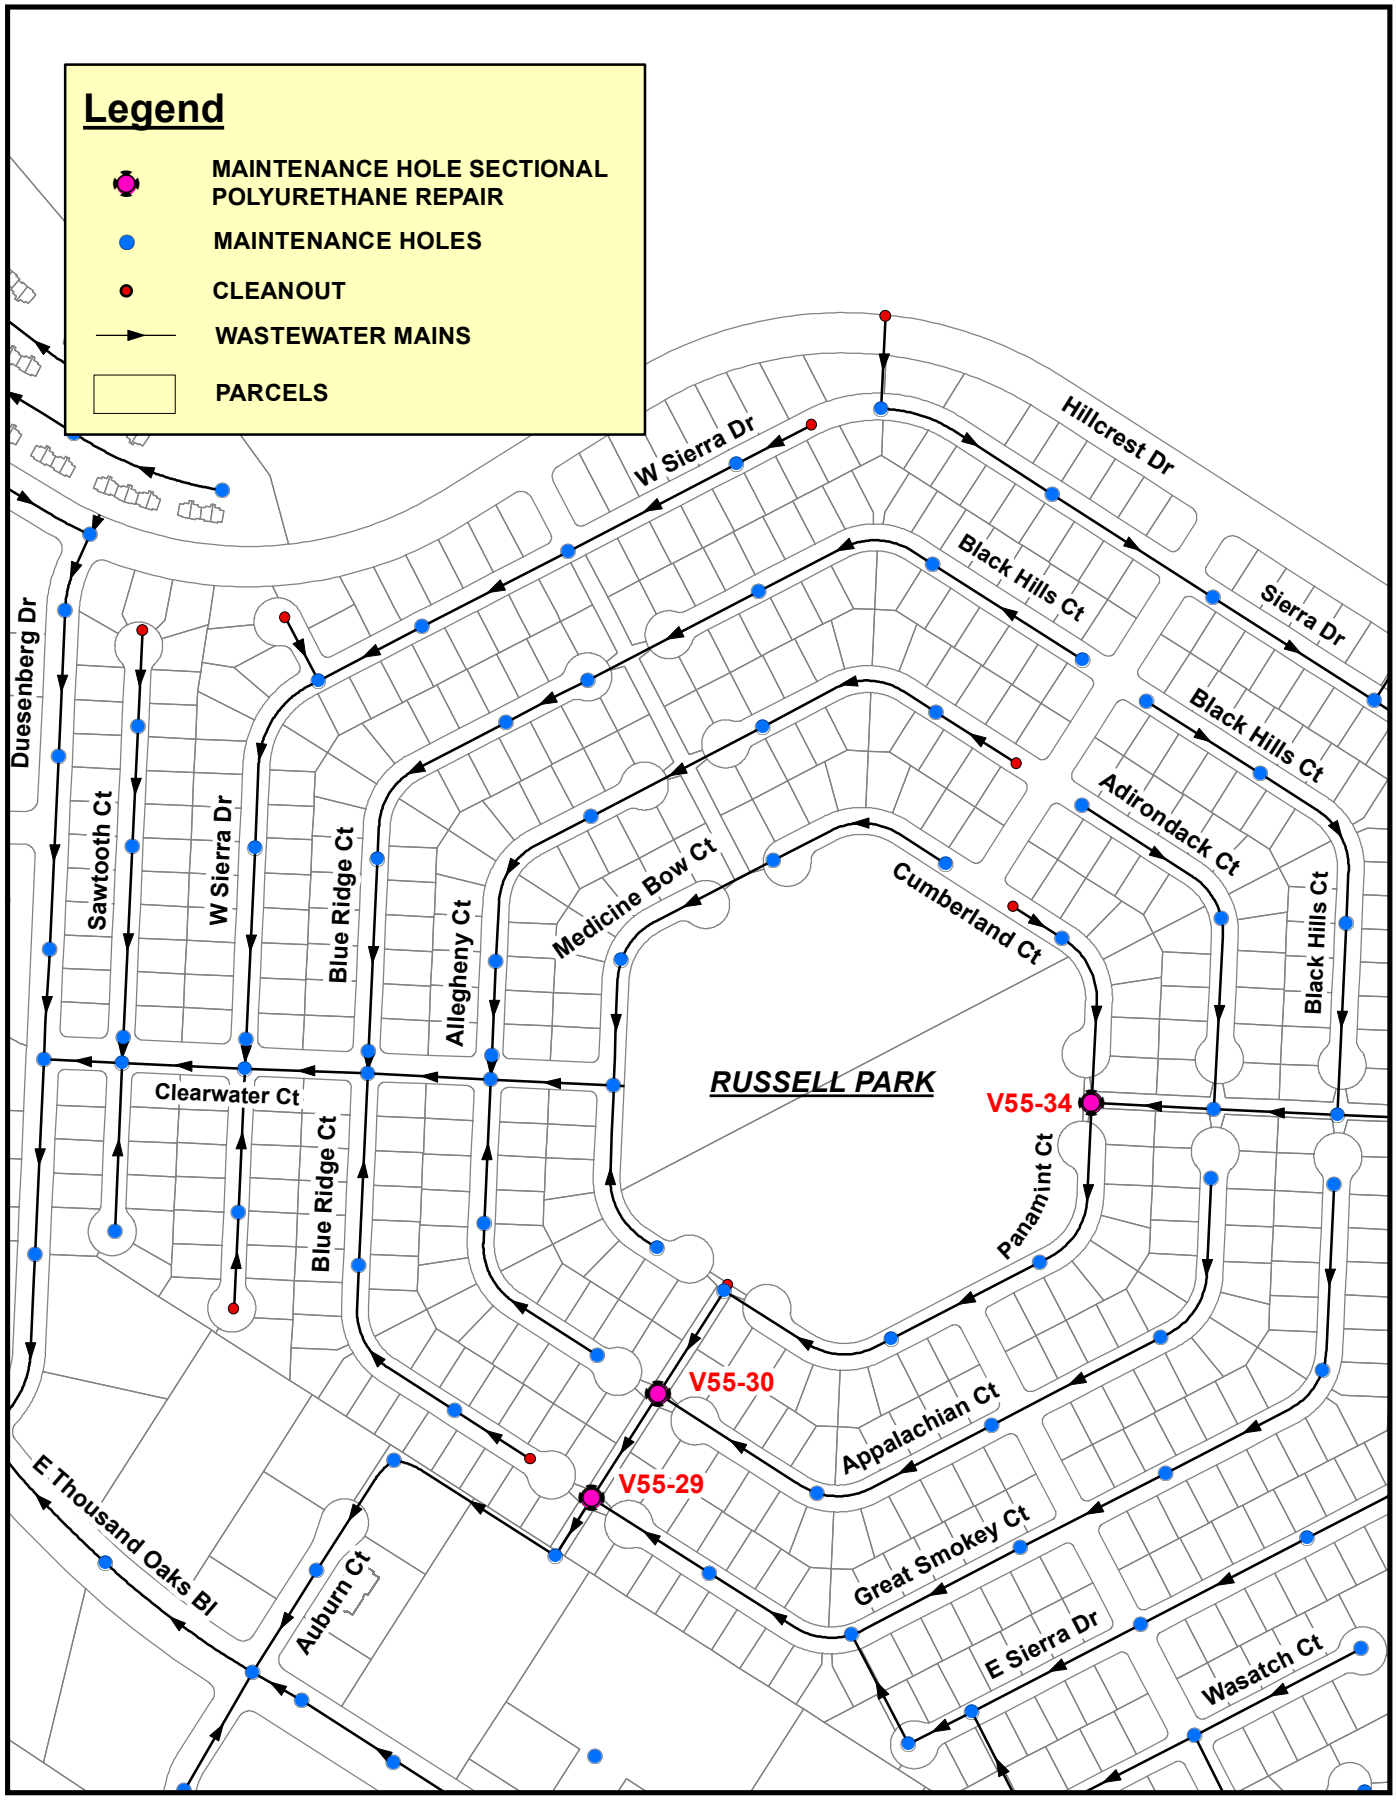

LOCATION MAP #7

CI 5221 - WASTEWATER PIPE & MAINTENANCE HOLE LINING

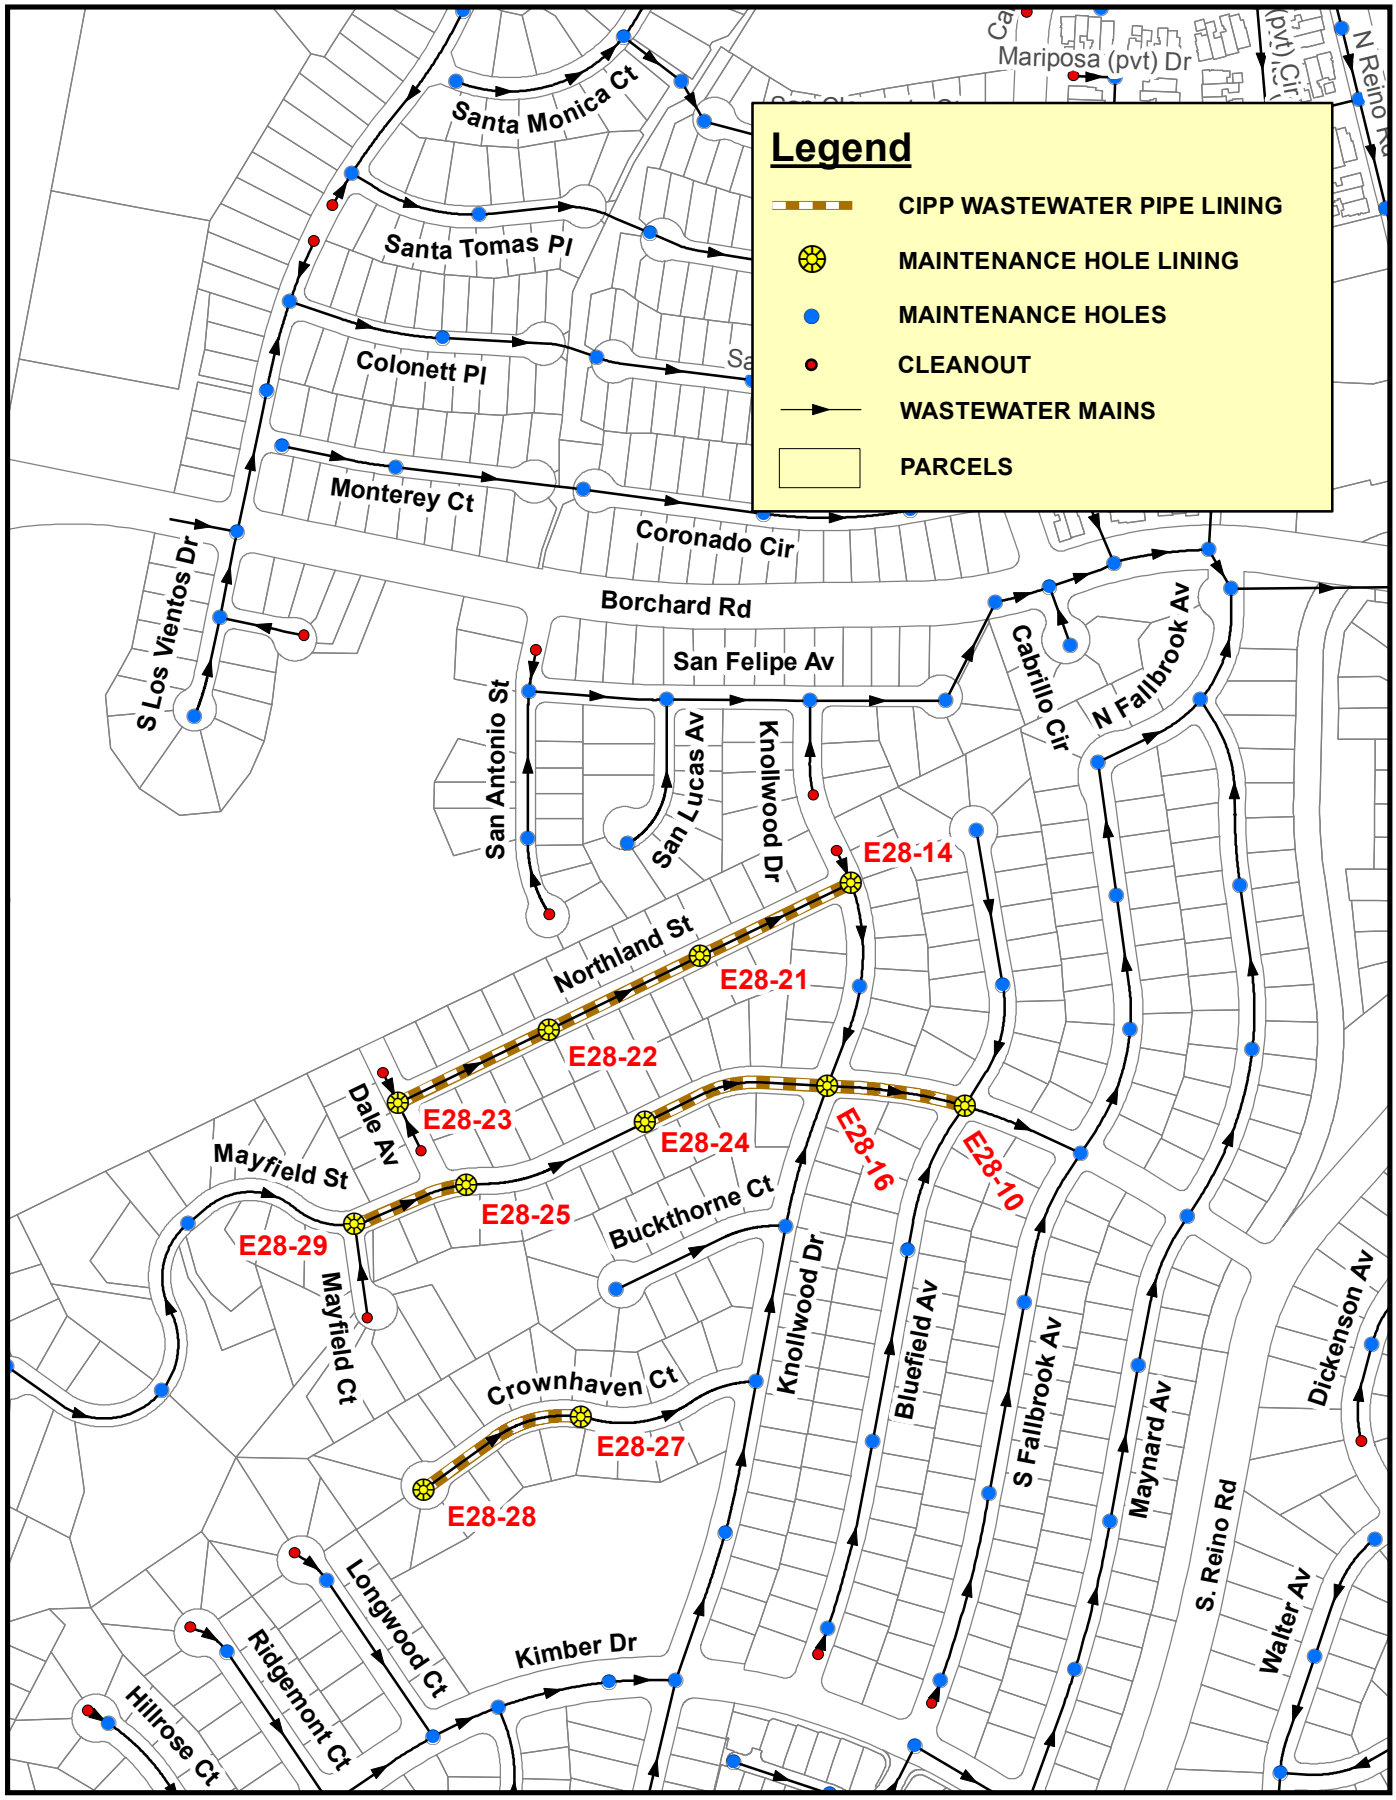

LOCATION MAP #8

CI 5221 - WASTEWATER PIPE & MAINTENANCE HOLE LINING

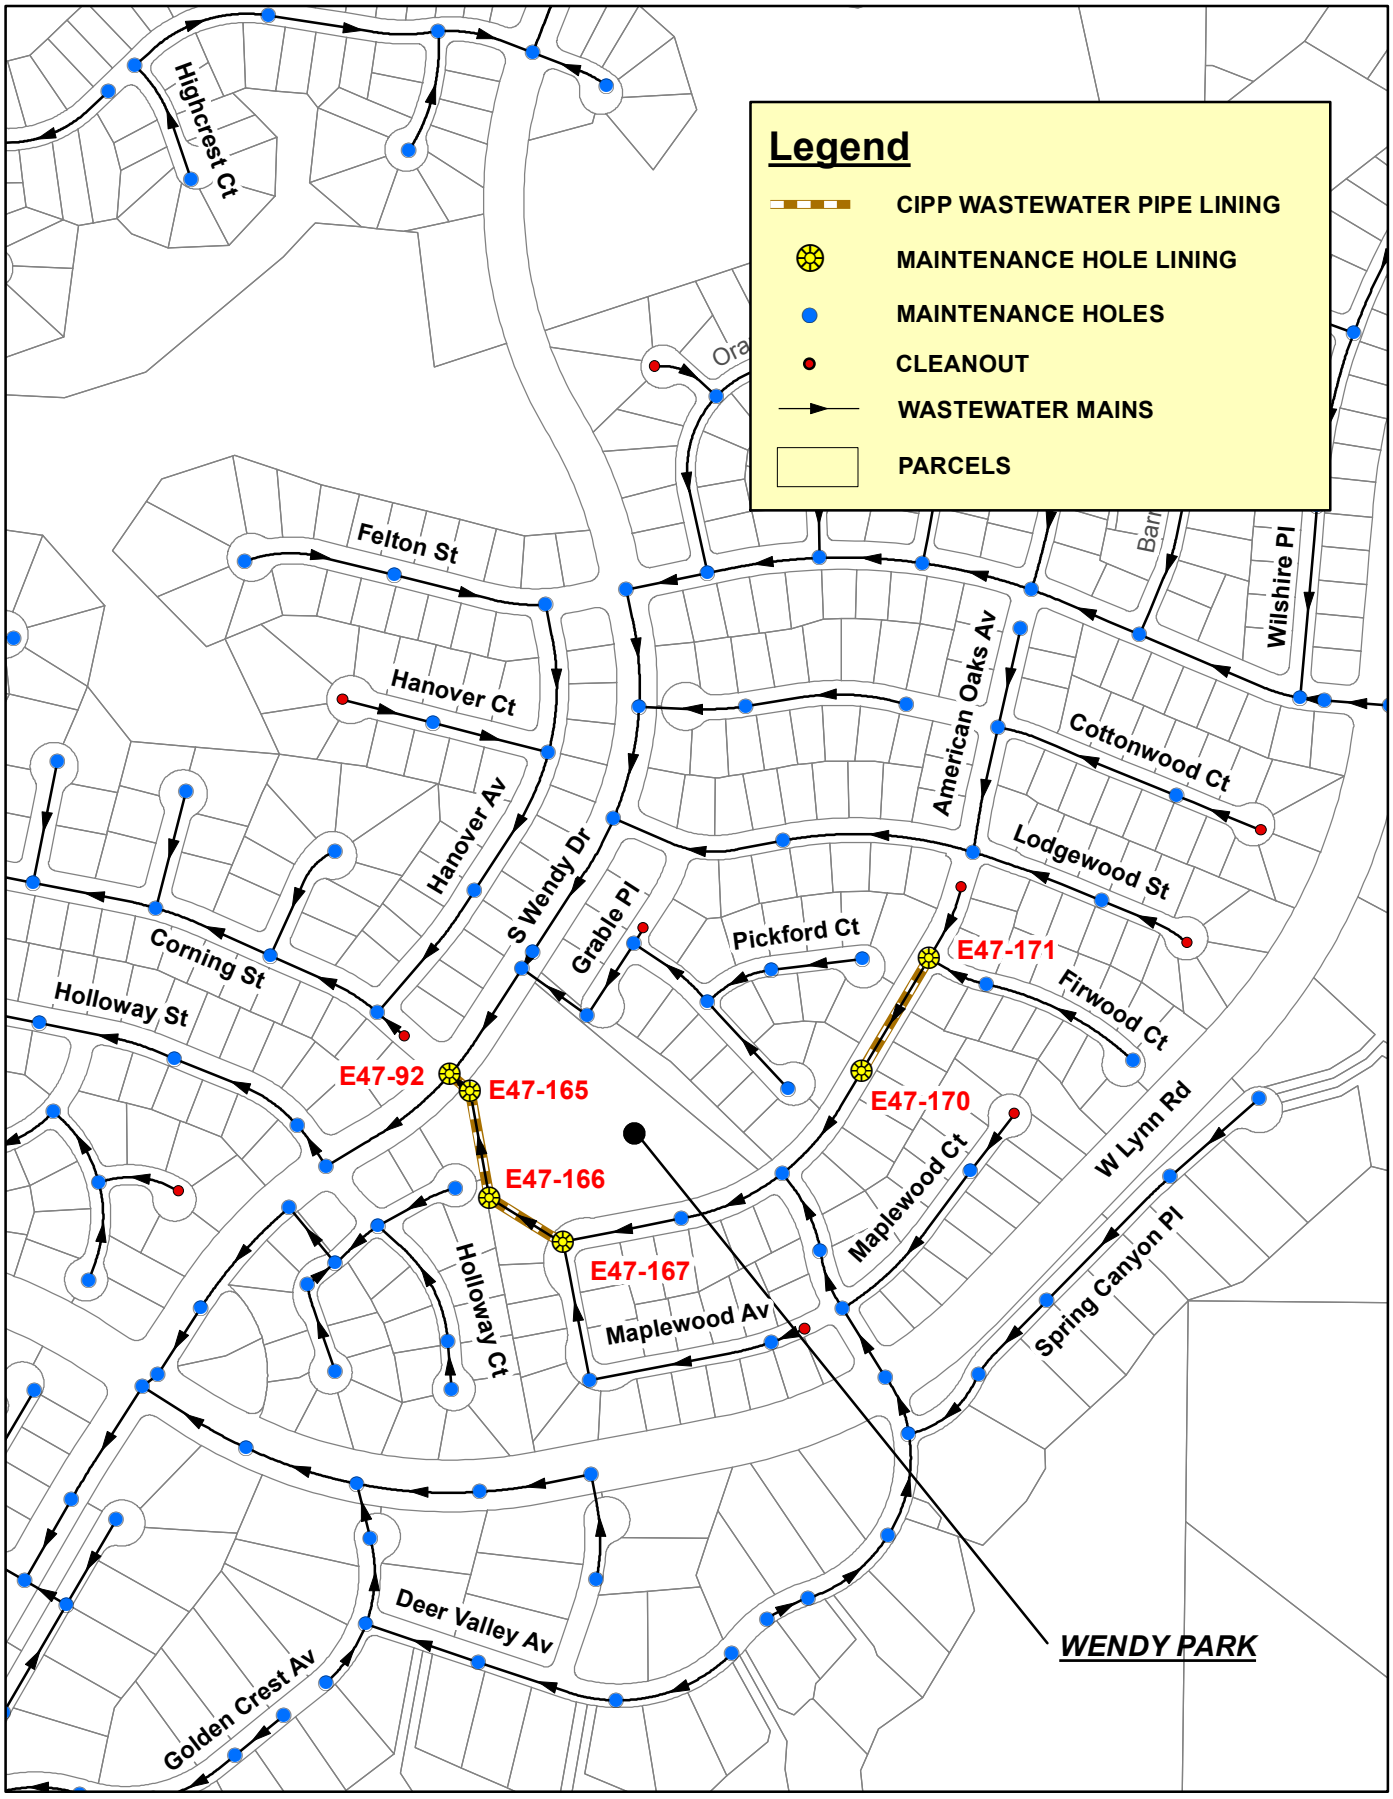

400 200 0 400 Feet

LOCATION MAP #9

N

CI 5221 - WASTEWATER PIPE & MAINTENANCE HOLE LINING

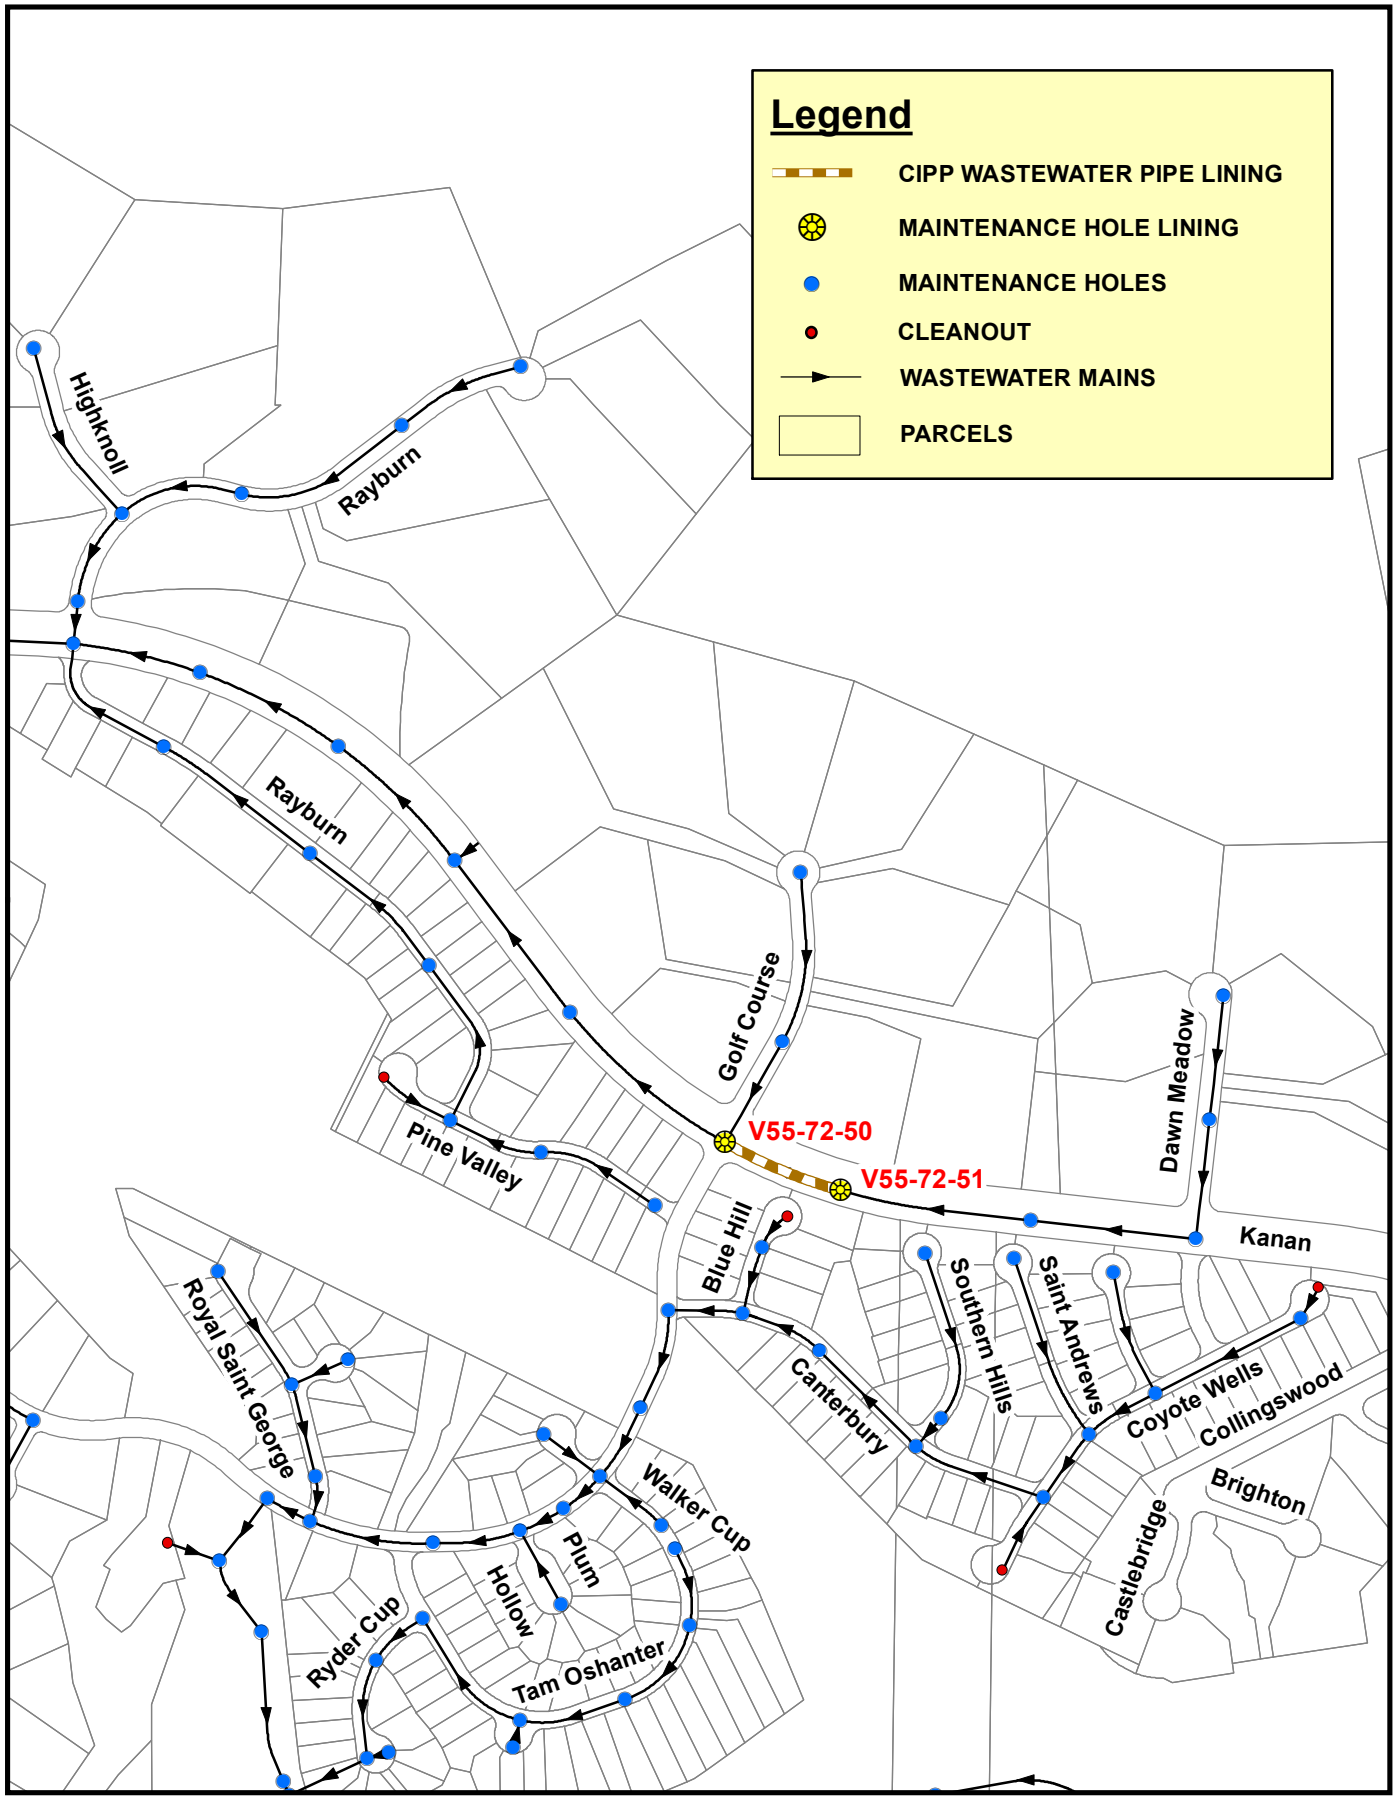

LOCATION MAP #10

CI 5221 - WASTEWATER PIPE & MAINTENANCE HOLE LINING

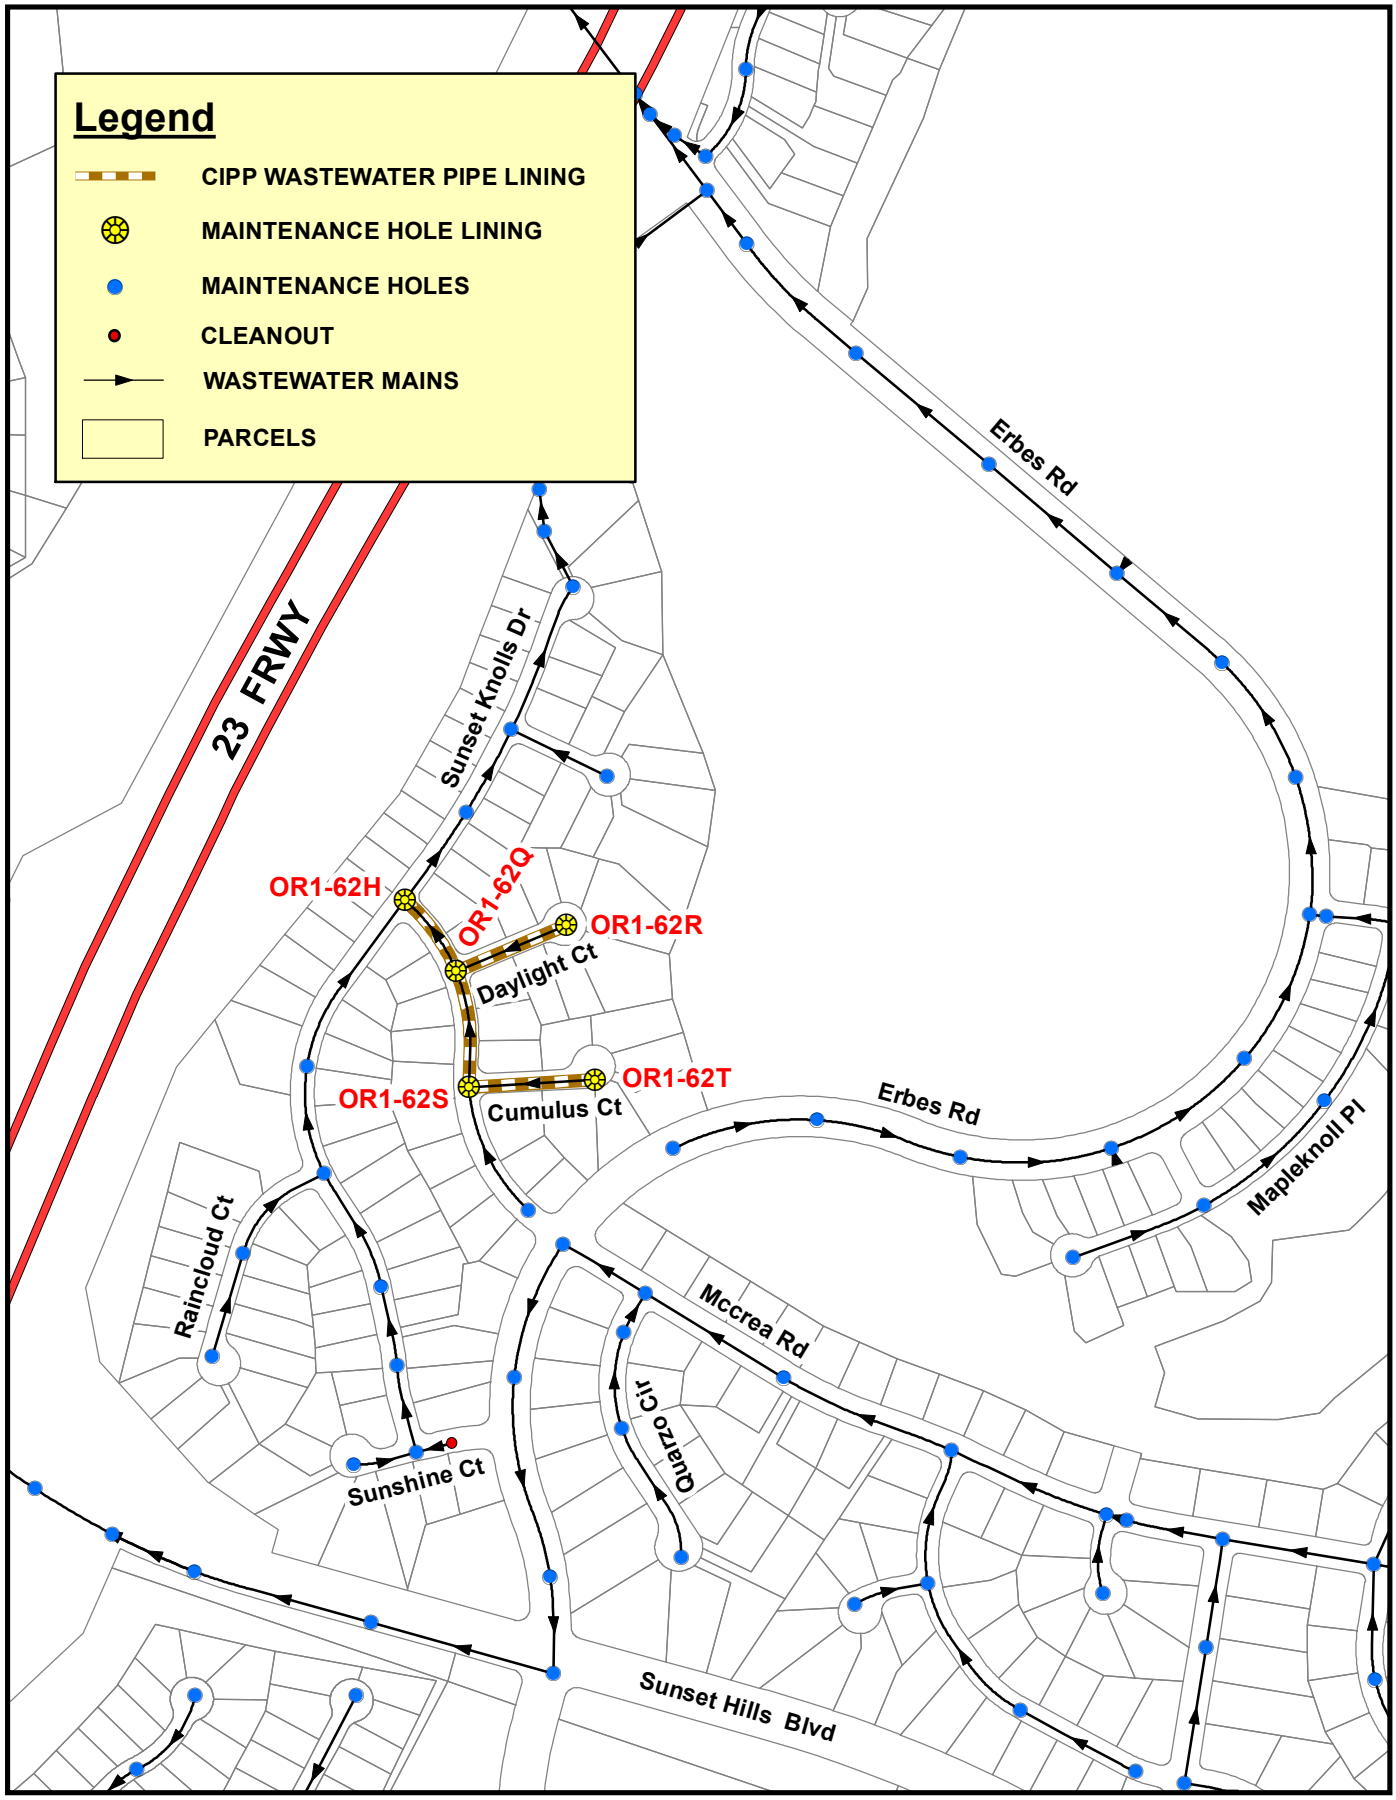

LOCATION MAP #11