Rancho Road Sidewalk and Bike Lane Project

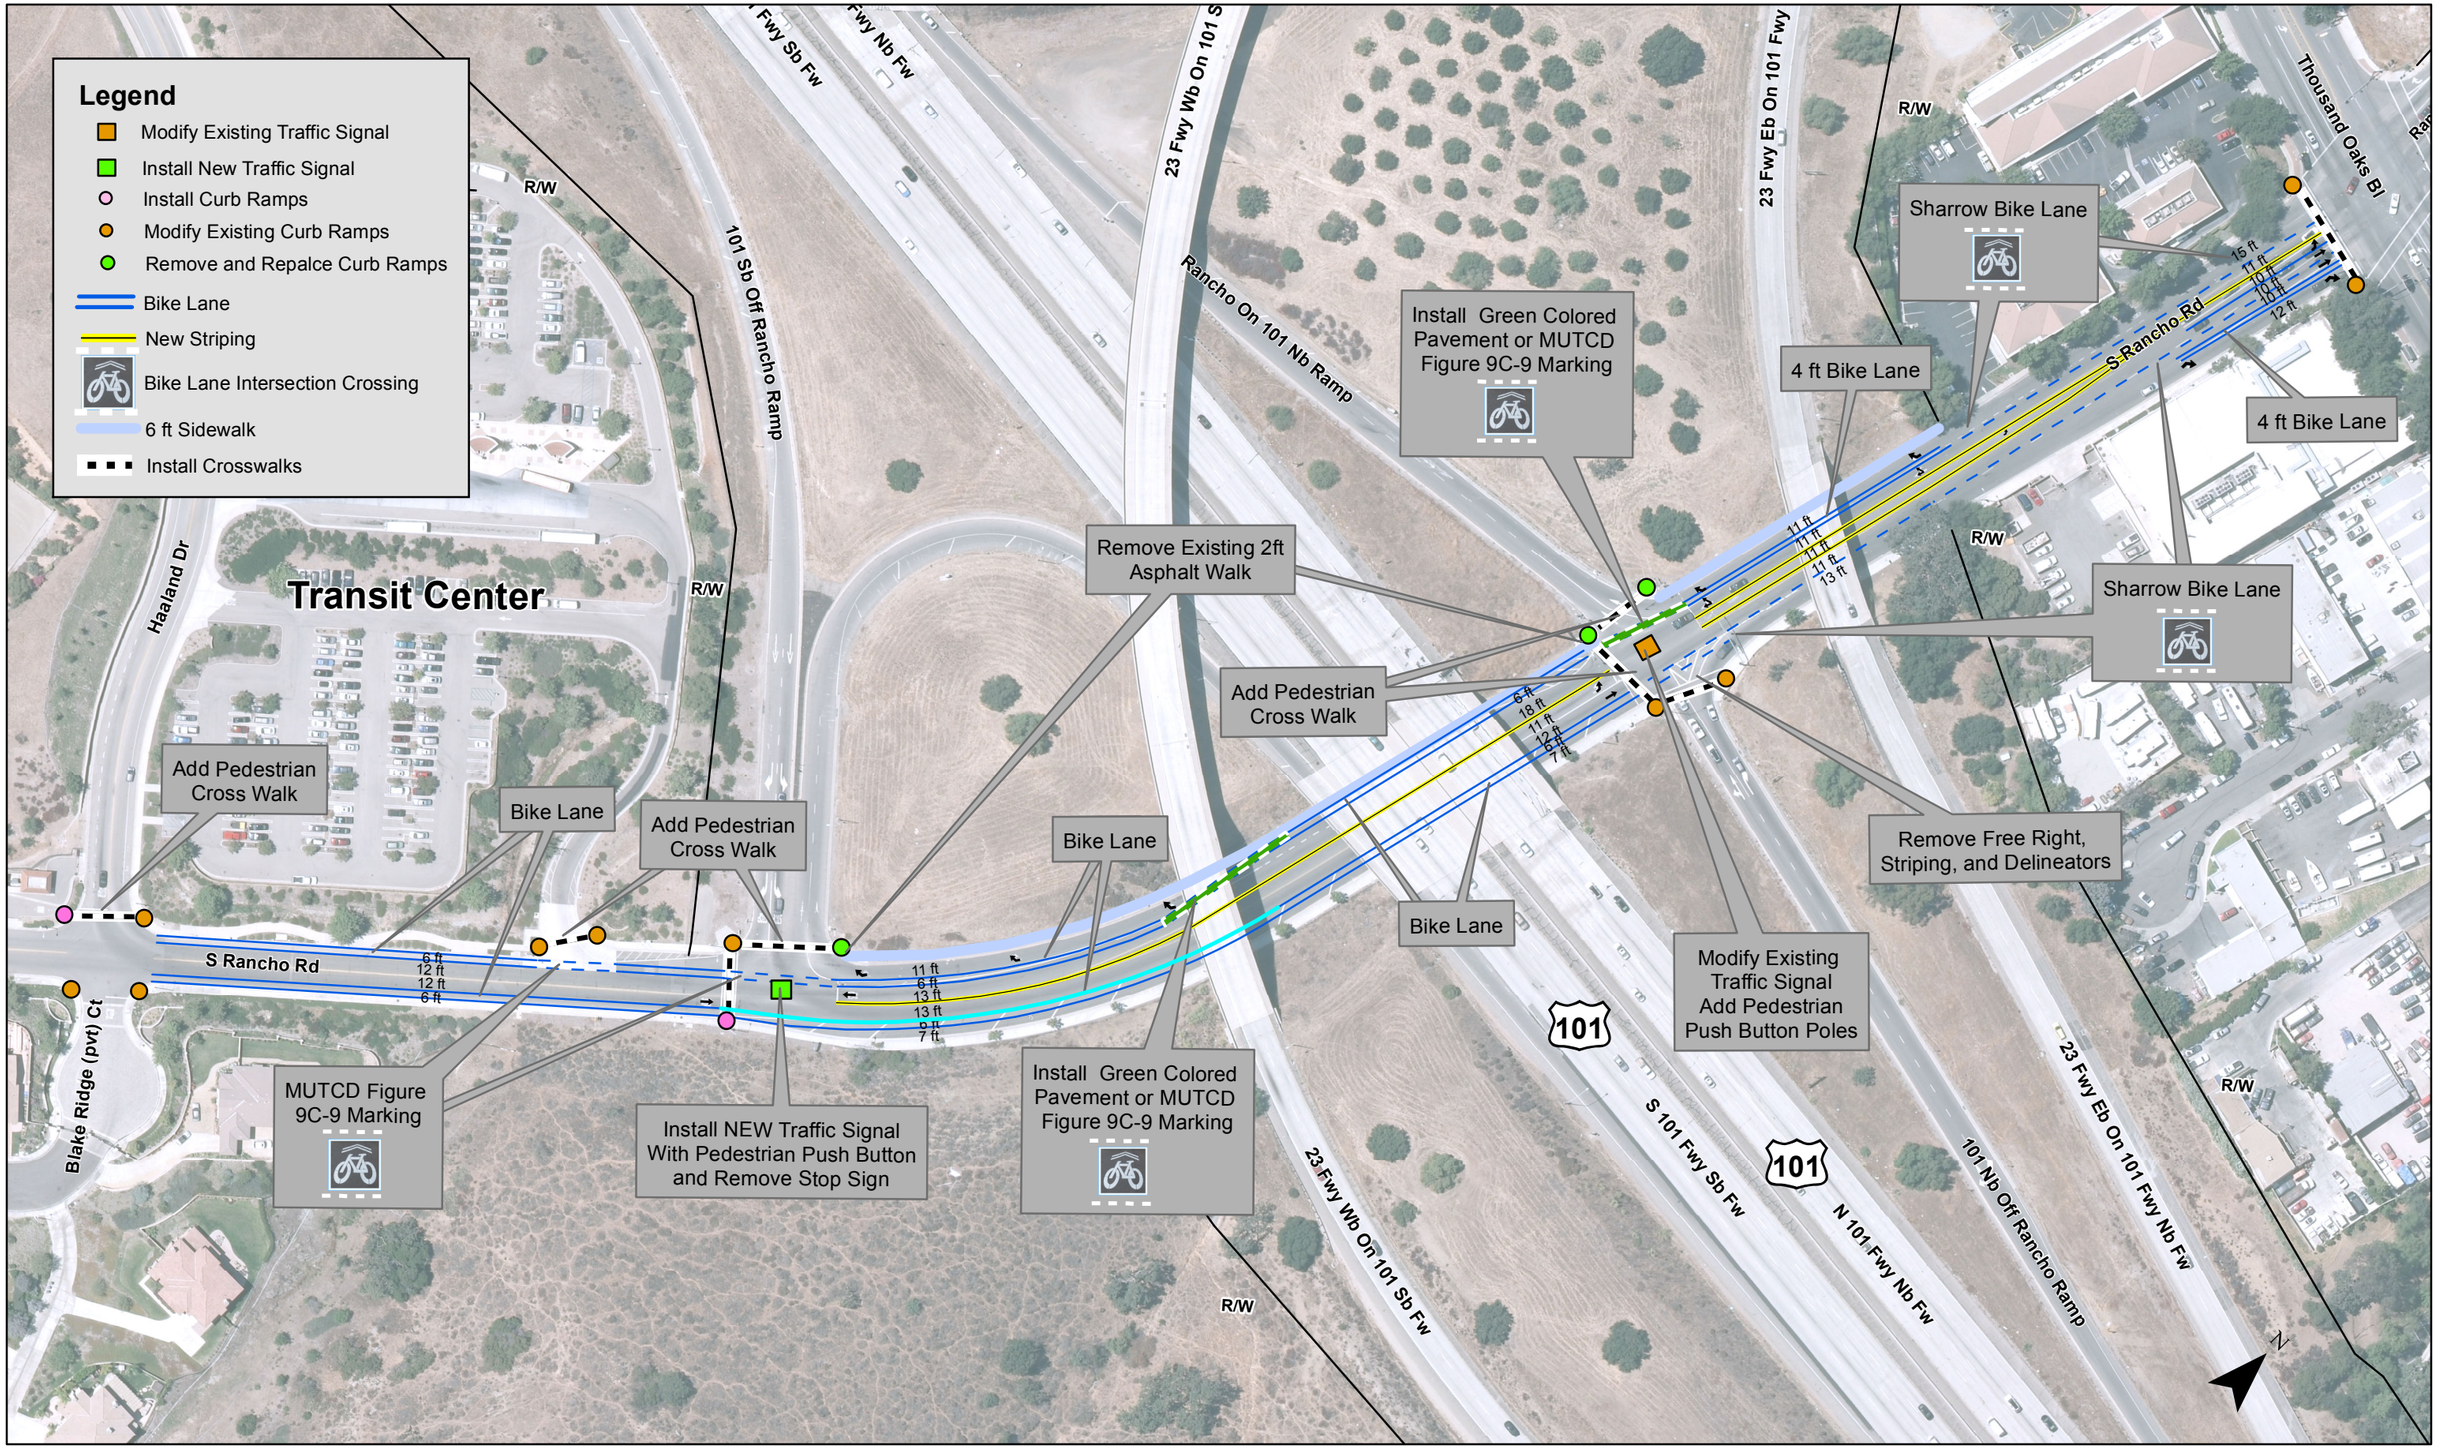

ATTACHMENT #3