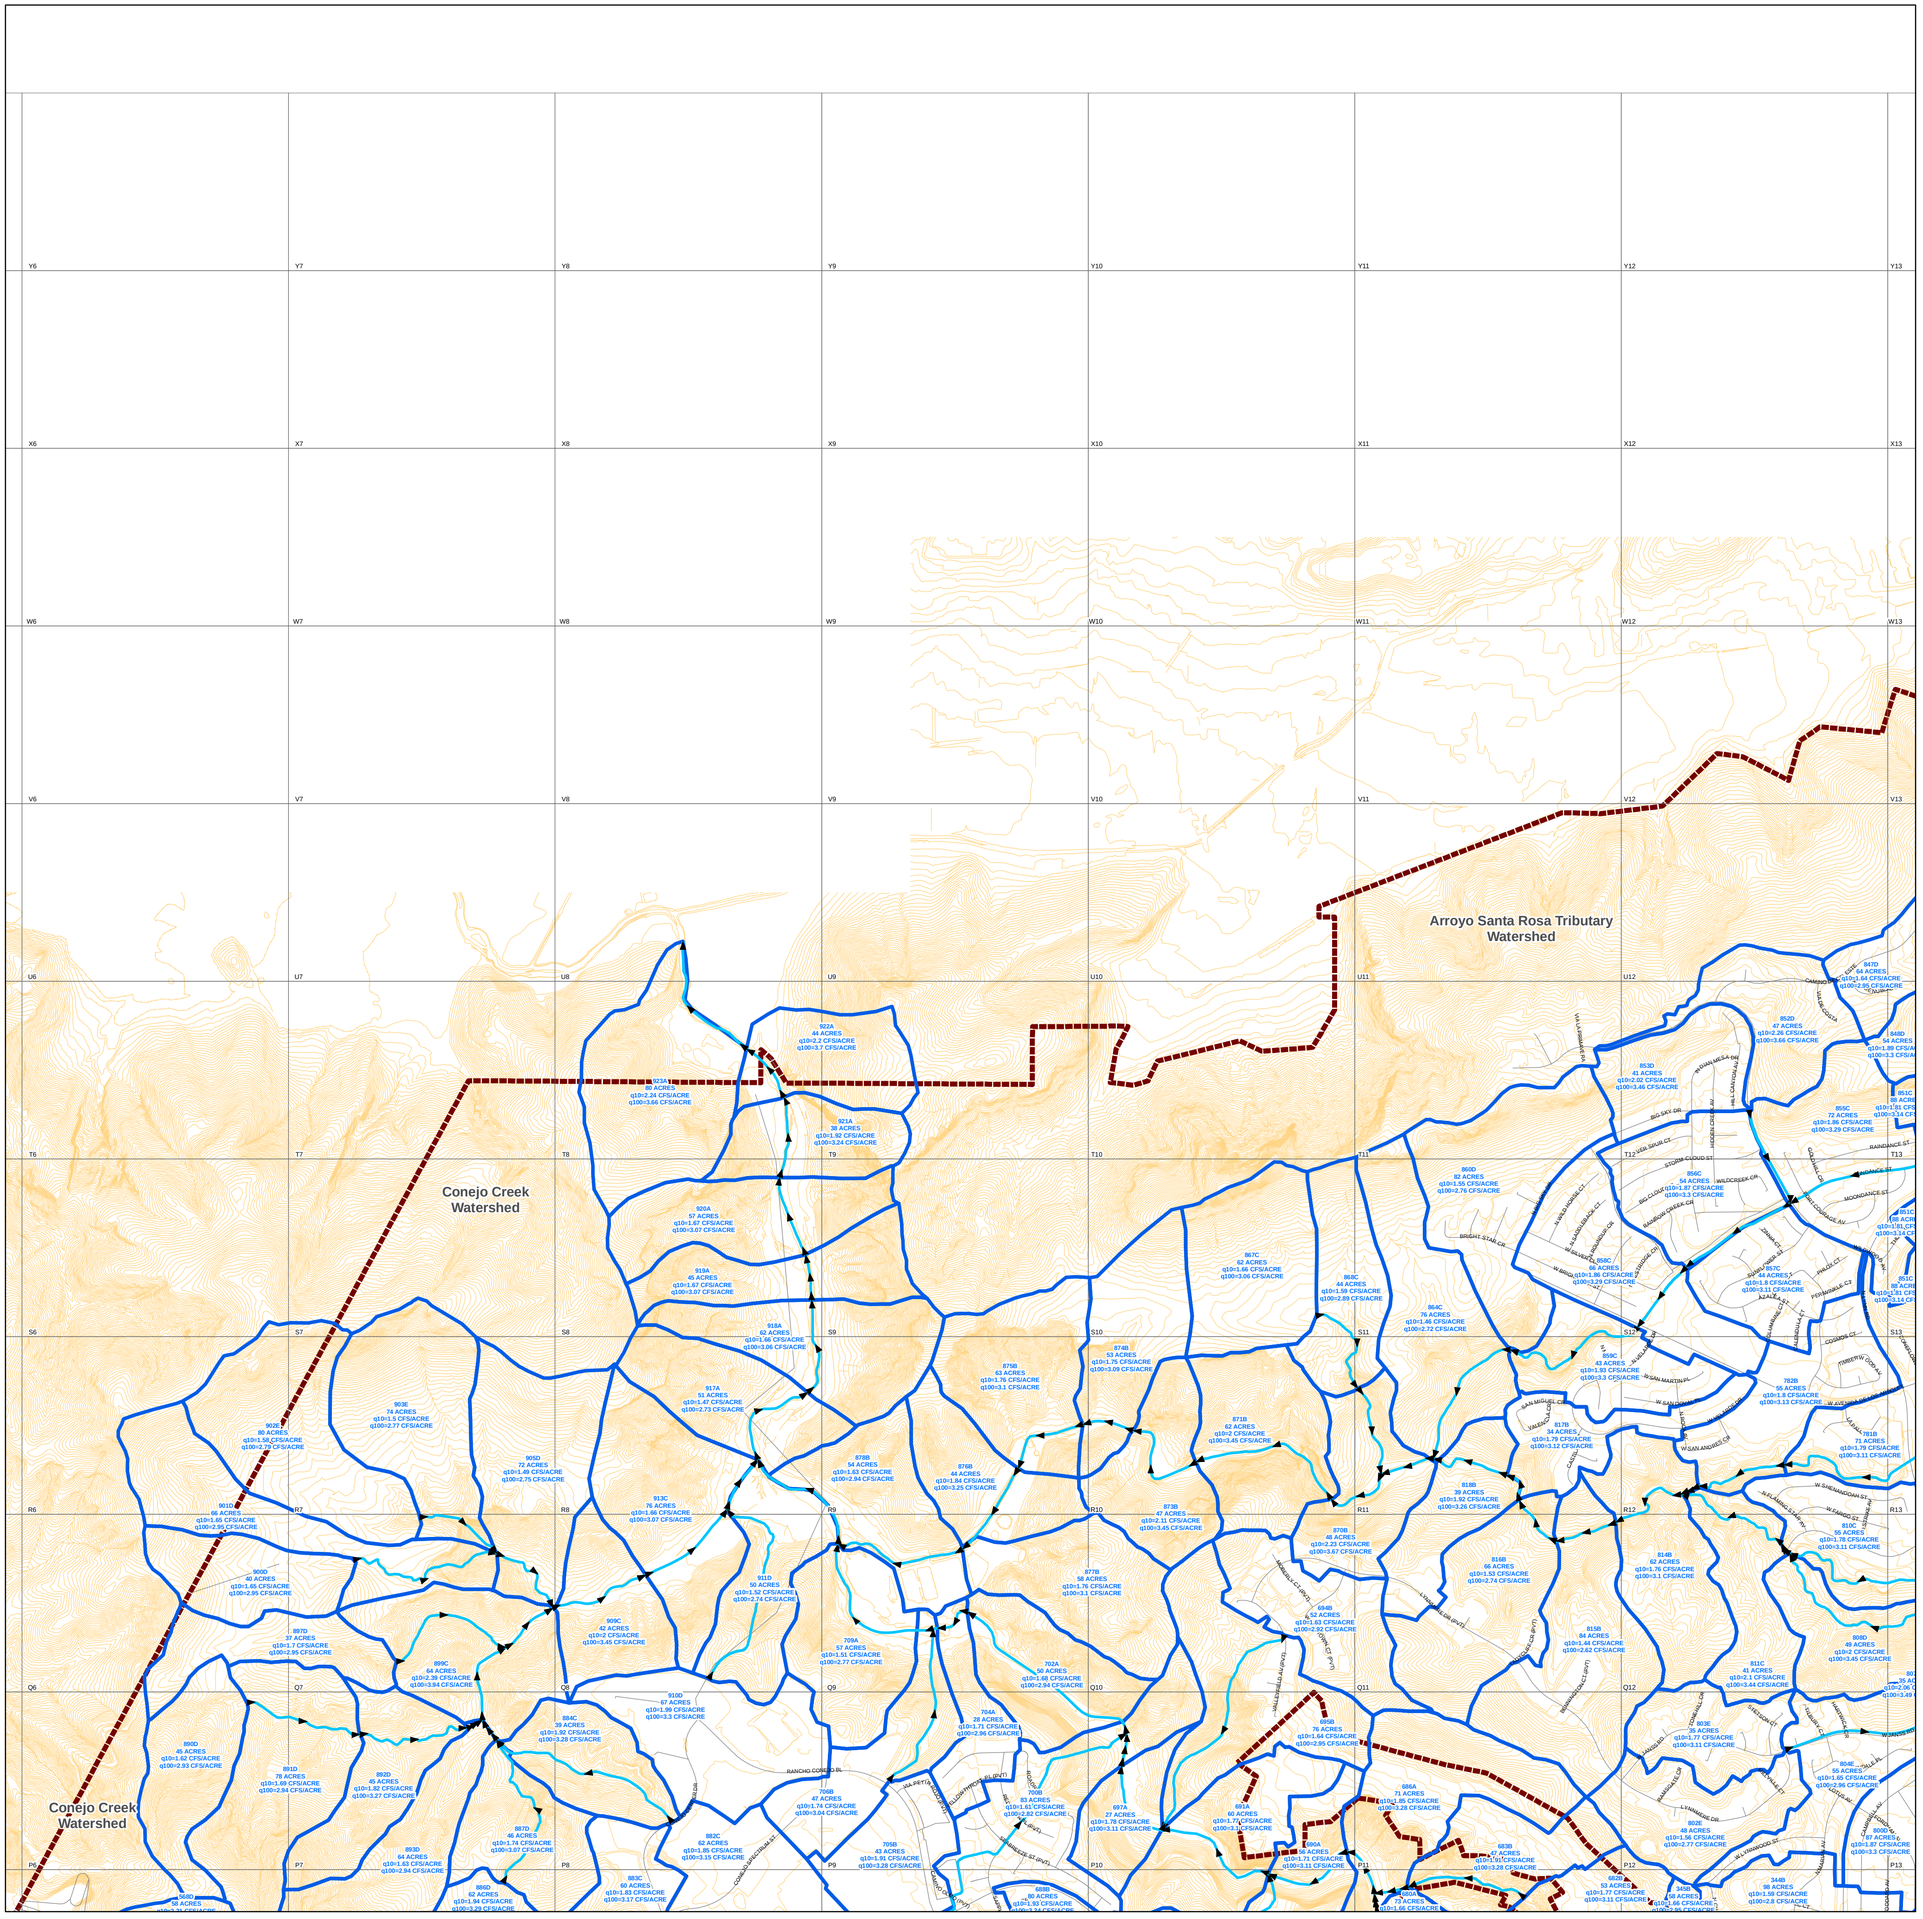

See Plate #2

See Plate #5

City of Thousand Oaks Storm Drain System Master Plan

Hydrology Plate #1

0 1,000 2,000 3,000 Feet

Legend

- Hydrology Links
- Subarea Boundaries
- Street Centerline
- City of Thousand Oaks Map Grid
- Thousand Oaks City Boundary
- 2001 - LIDAR 10 ft. Contours

October 2006

KASRAIE CONSULTING
201 BURNETT AVENUE
VENTURA CA 93003
(805) 340-4744